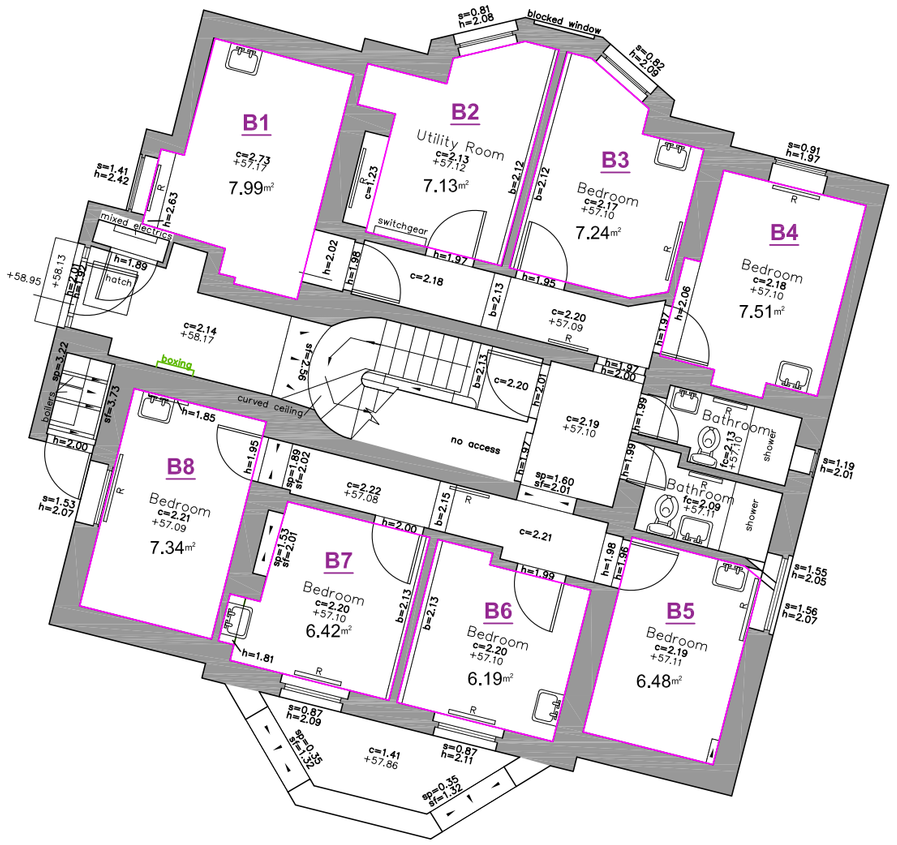

LOWER GROUND

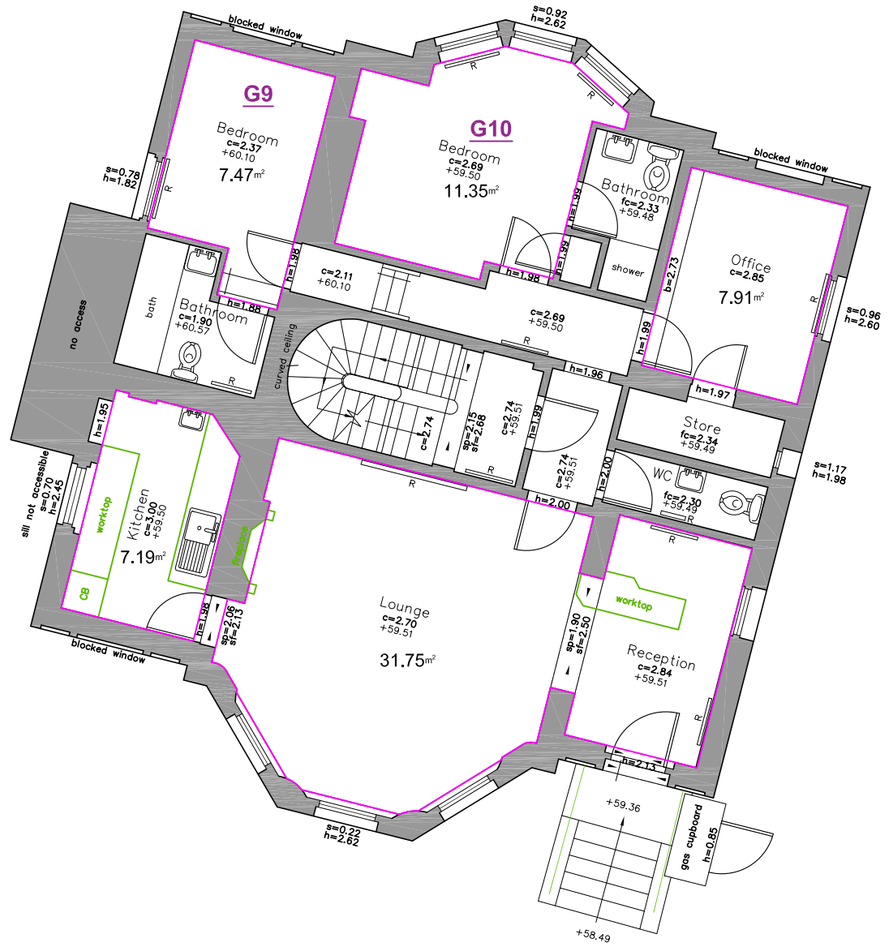

GROUND FLOOR

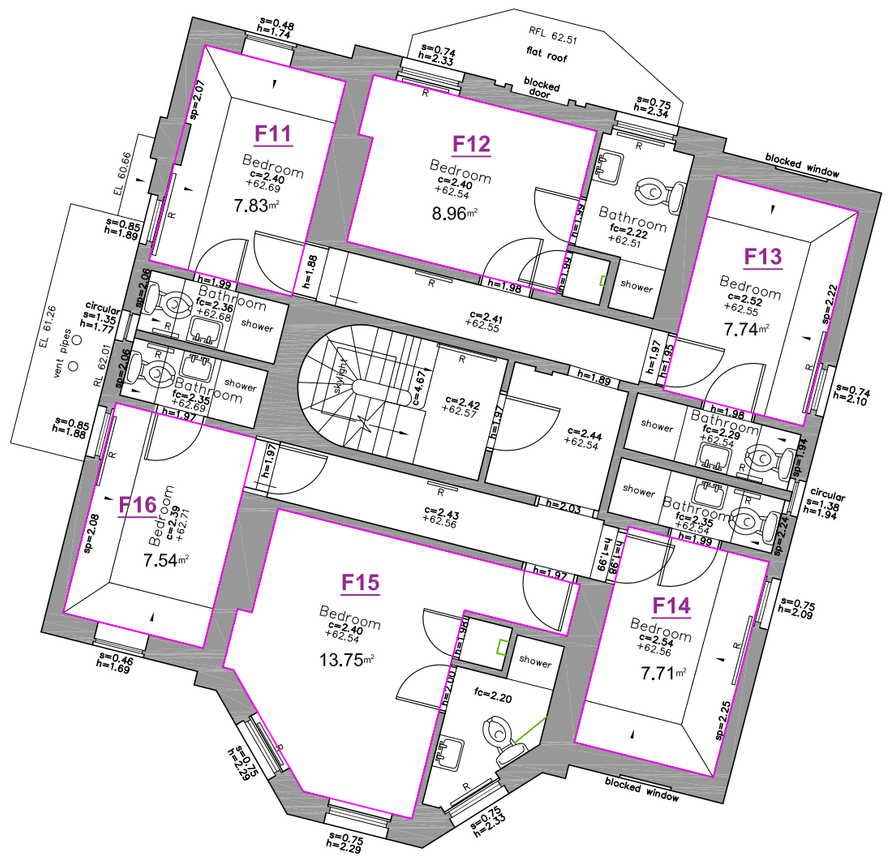

FIRST FLOOR

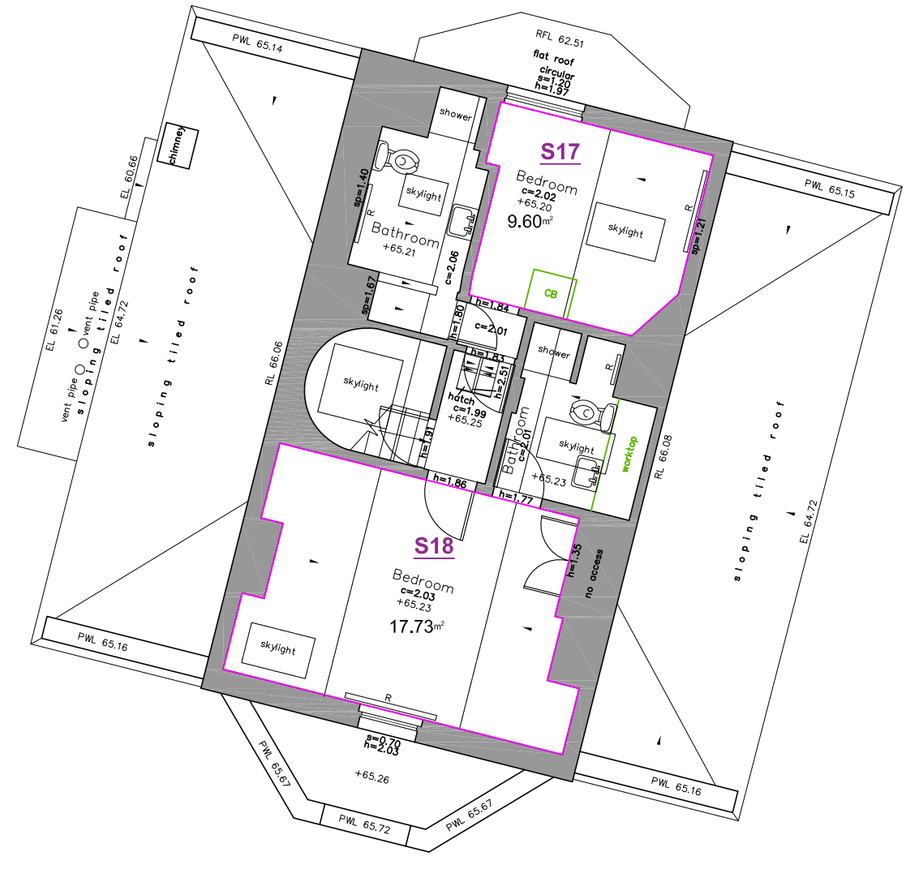

SECOND FLOOR

0m 1 2 3 4 5 6 7 8 9 10m

No.	Revision	Date
-	-	-

Drawing based upon Terrain Surveys building and topographical survey TS20-002 drgs 1-7

KEY

Elevation\Section Line

Box partition

Step/Ramp up

Stair cut line

Overhead Feature

Fit Mark

Radiator

Slope up

ABBREVIATIONS

p = Plinth Height
s = Sill Height
h = Head Height
c = Ceiling Height
b = Beam Height
sp = Spring Point Height
fc = False Ceiling Height
sc = Structural Ceiling Height
sf = Soffit Height

AB = Air Brick
AHU = Air Handling Unit
AV = Air Vent
CB = Cupboard

RL = Ridge Level
EL = Eaves Level
RFL = Roof Level
SFL = Soffit Level
THL = Threshold Level
FFL = Finished Floor Level
PWL = Parapet Wall Level
+35.20 = Levels
52.76 = Elevation level

JB = Junction Box
RSJ = Rolled Steel Joist
WT = Worktop

Project

Proposed Change of use of existing Grade II listed Building from 18 bedroom Guest House to Home in Multiple Occupation consisting of 18 Bedrooms

at Belle View House, 2 Tilehurst Road, Reading
for Mr S Singh

Title

EXISTING Floor plans showing room allocations

Scale: 1:100 @ A2
Date: February 2020

Drawing No:
TR02:213 Rev -

RAMMURTI DESIGN LTD
ARCHITECTURAL & PLANNING SERVICES
268 TILEHURST ROAD, READING RG30 2NE
TEL/FAX:01189510628 MOB:07799883574