Royal Berkshire Hospital

Location Plan 1:1250

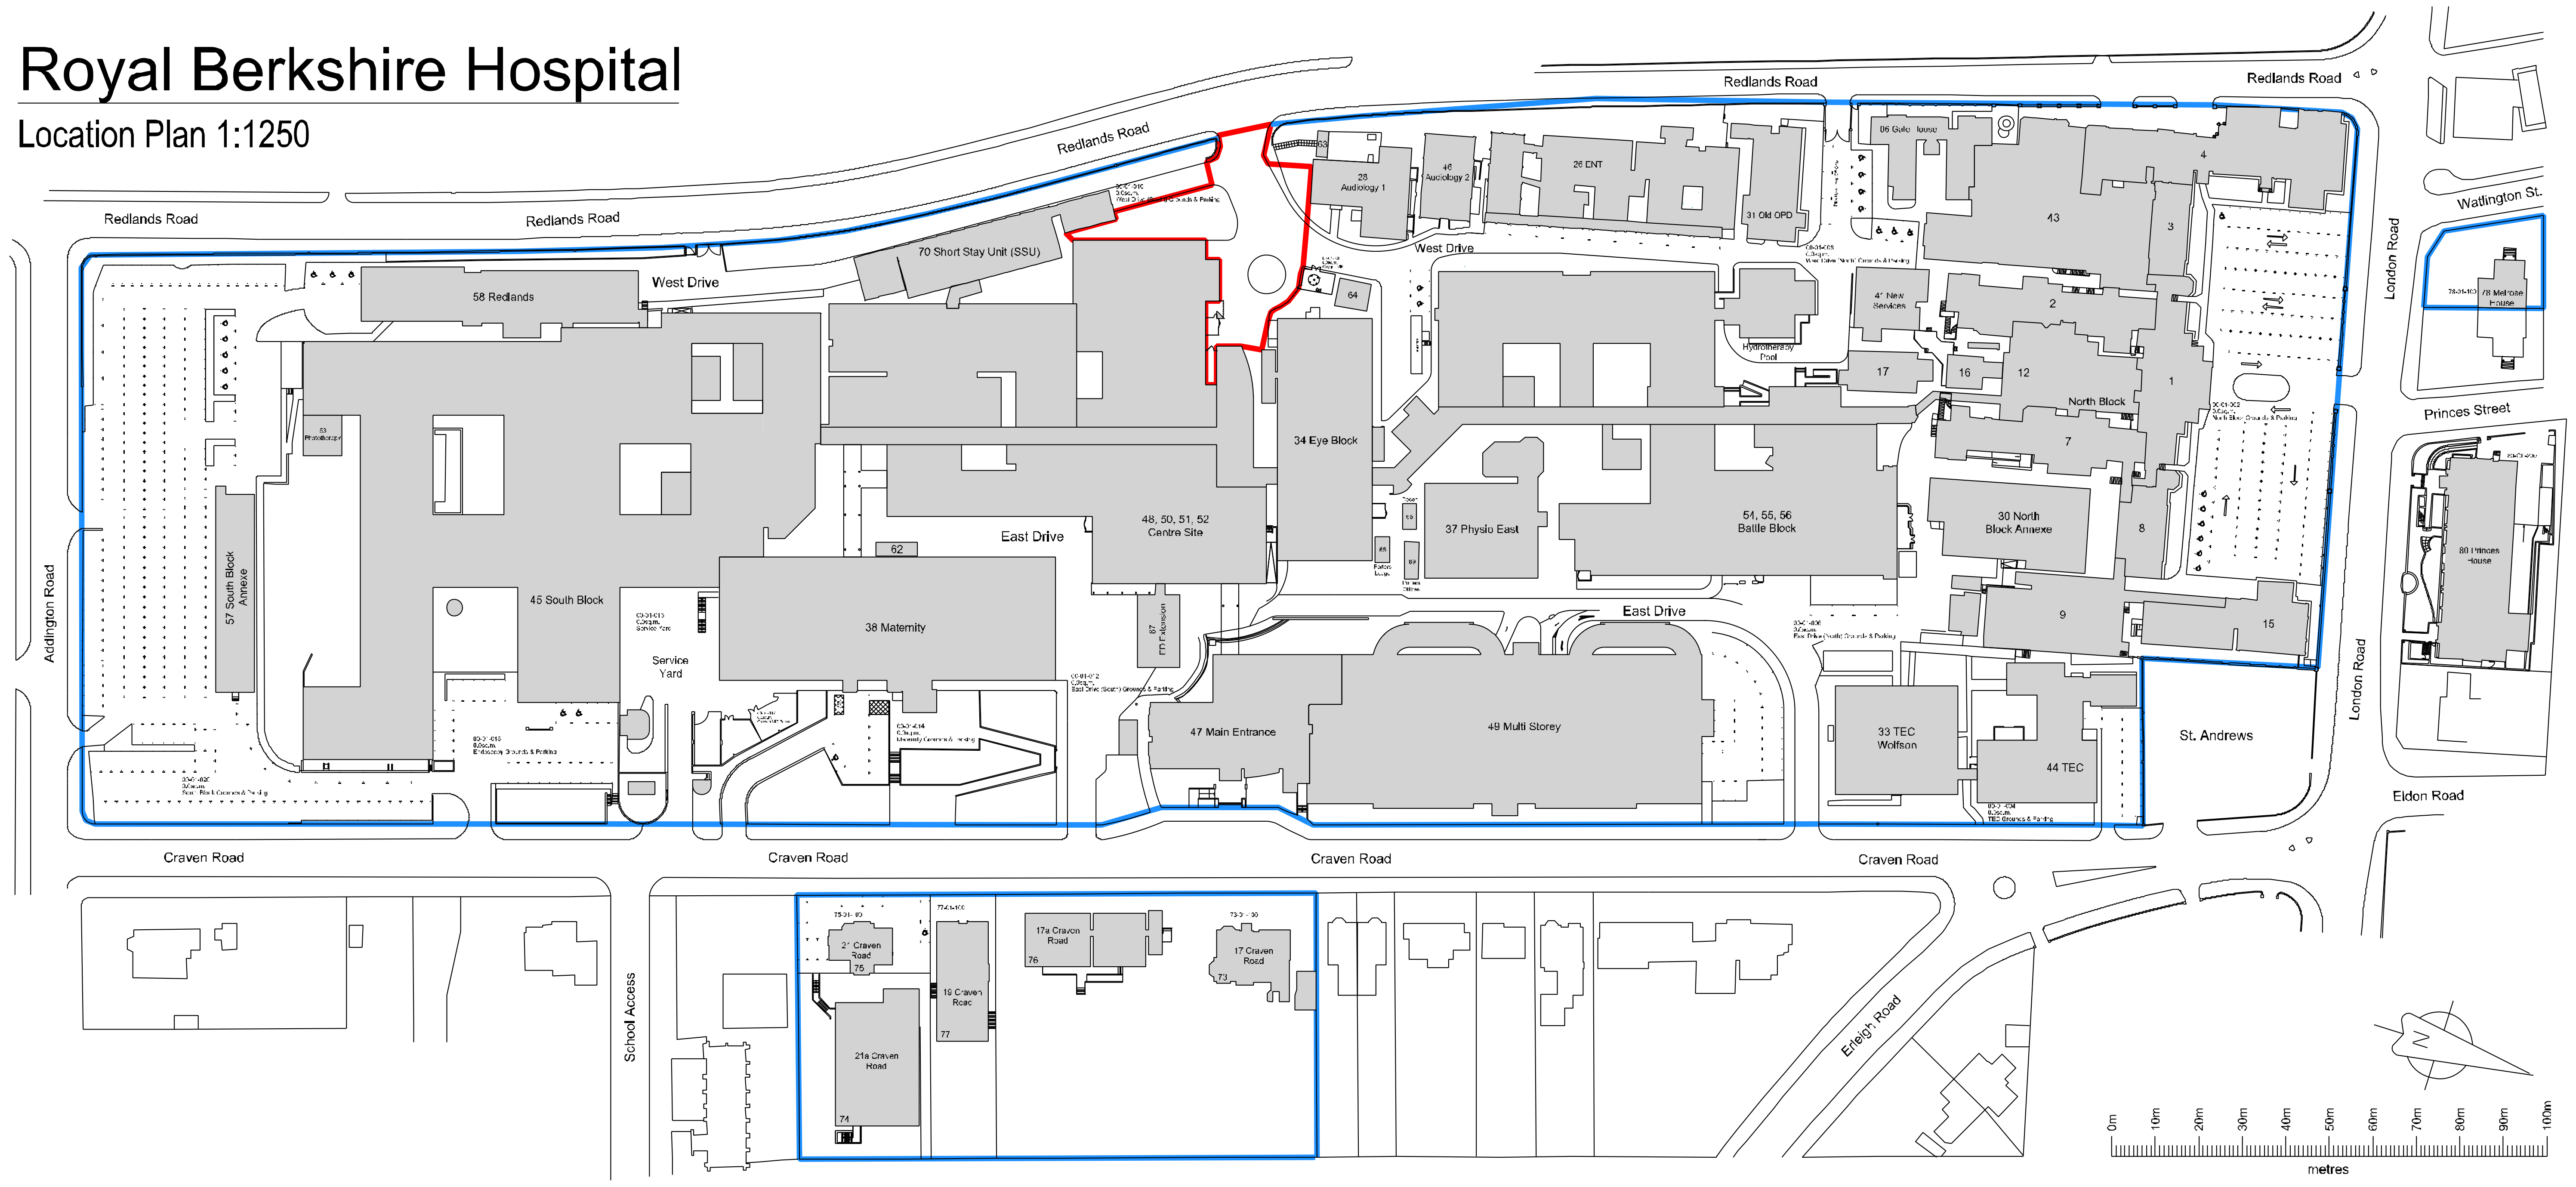

Redlands Road
Redlands Road
Redlands Road
Redlands Road
Redlands Road
West Drive
58 Redlands
70 Short Stay Unit (SSU)
28 Audiology 1
46 Audiology 2
26 ENT
31 Old OPD
06 Gate House
43
4
3
2
1
12
16
17
7
8
9
15
North Block
41 New Services
Hydrotherapy Pool
63
64
53 Phototherapy
34 Eye Block
48, 50, 51, 52 Centre Site
62
East Drive
East Drive
45 South Block
57 South Block Annexe
Service Yard
38 Maternity
67 ED Extension
37 Physio East
54, 55, 56 Battle Block
30 North Block Annexe
47 Main Entrance
49 Multi Storey
33 TEC Wolfson
44 TEC
St. Andrews
Addington Road
London Road
London Road
Watlington St.
78 Melrose House
Princes Street
80 Princes House
Eldon Road
Craven Road
Craven Road
Craven Road
Craven Road
School Access
21 Craven Road
75
19 Craven Road
77
21a Craven Road
74
17a Craven Road
76
17 Craven Road
73
Erleigh Road
N
0m
10m
20m
30m
40m
50m
60m
70m
80m
90m
100m
metres

Royal Berkshire Hospital

Site Plan 1:500

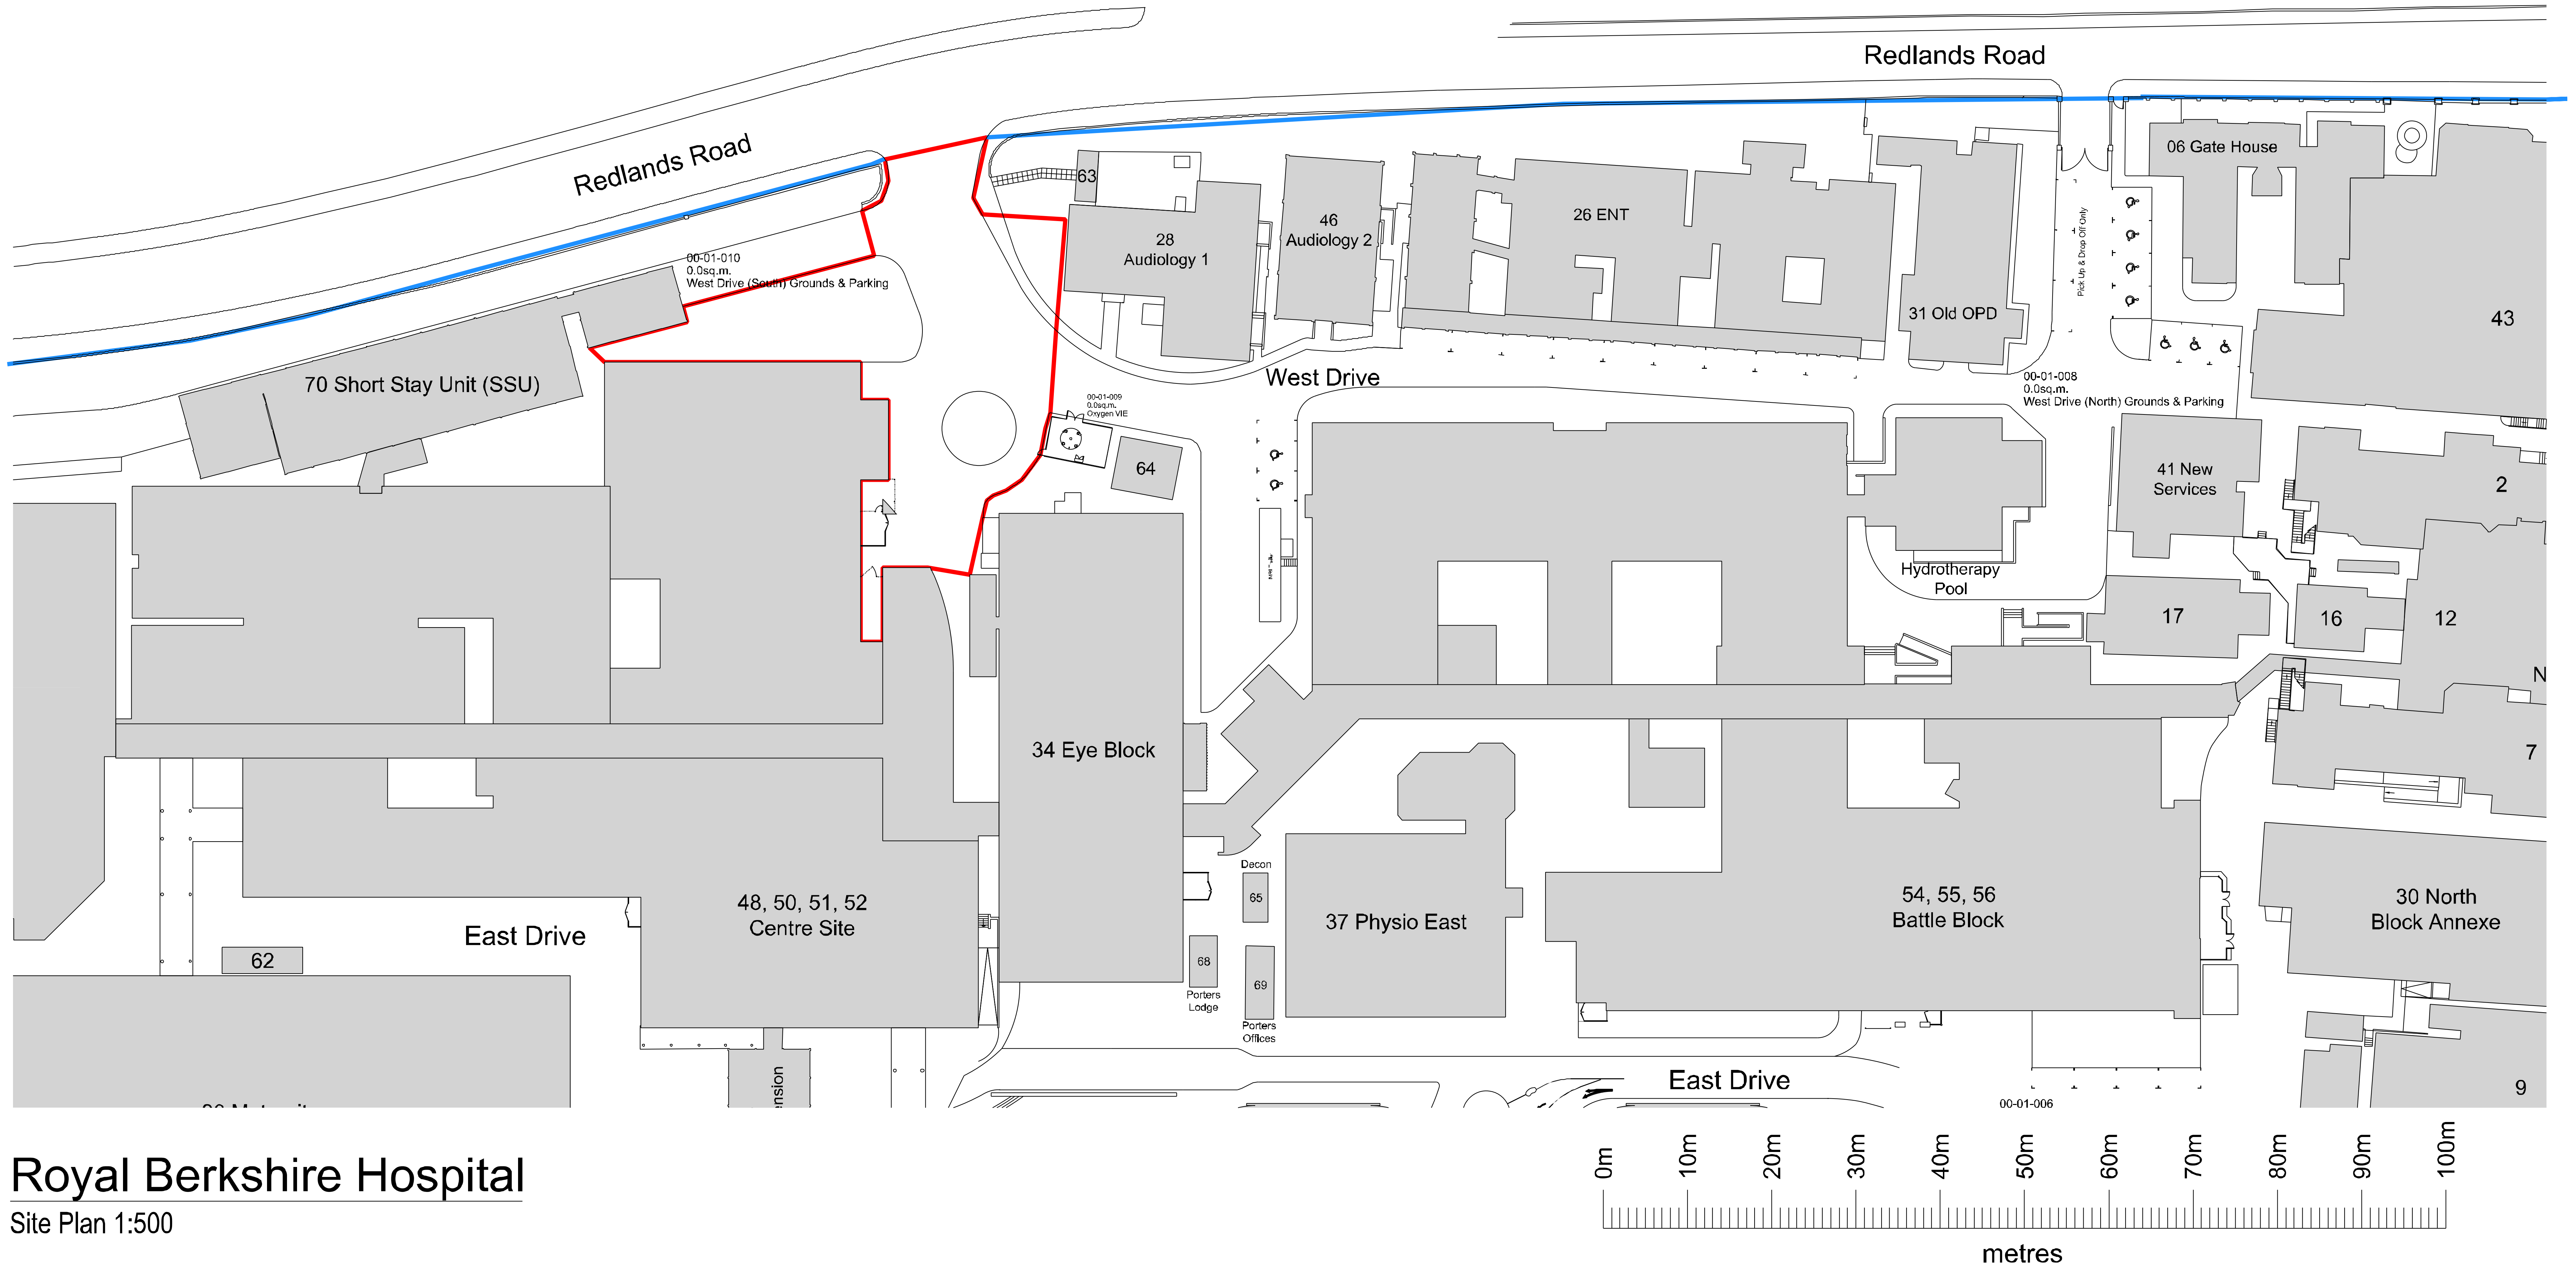

Redlands Road
Redlands Road
00-01-010
0.0sq.m.
West Drive (South) Grounds & Parking
70 Short Stay Unit (SSU)
63
28 Audiology 1
46 Audiology 2
26 ENT
31 Old OPD
06 Gate House
43
Pick Up & Drop Off Only
West Drive
00-01-008
0.0sq.m.
West Drive (North) Grounds & Parking
00-01-009
0.0sq.m.
Oxygen VIE
64
41 New Services
2
Hydrotherapy Pool
17
16
12
N
7
34 Eye Block
Decon
65
68
Porters Lodge
69
Porters Offices
37 Physio East
54, 55, 56 Battle Block
30 North Block Annexe
48, 50, 51, 52 Centre Site
East Drive
62
East Drive
00-01-006
9
0m
10m
20m
30m
40m
50m
60m
70m
80m
90m
100m
metres

revision	by	date	index

Royal Berkshire Hospital
NHS Foundation Trust
Reading

Centre Block CTS Scanner
Location and Block Plan

GBS health

Oxford office: St Thomas House, 6 Becket Street, Oxford, OX1 1PP
t: 01865 305130 f: 01865 246424 w: www.gbshealth.co.uk

scale As shown date 16/06/21 drawn TS

7012.100