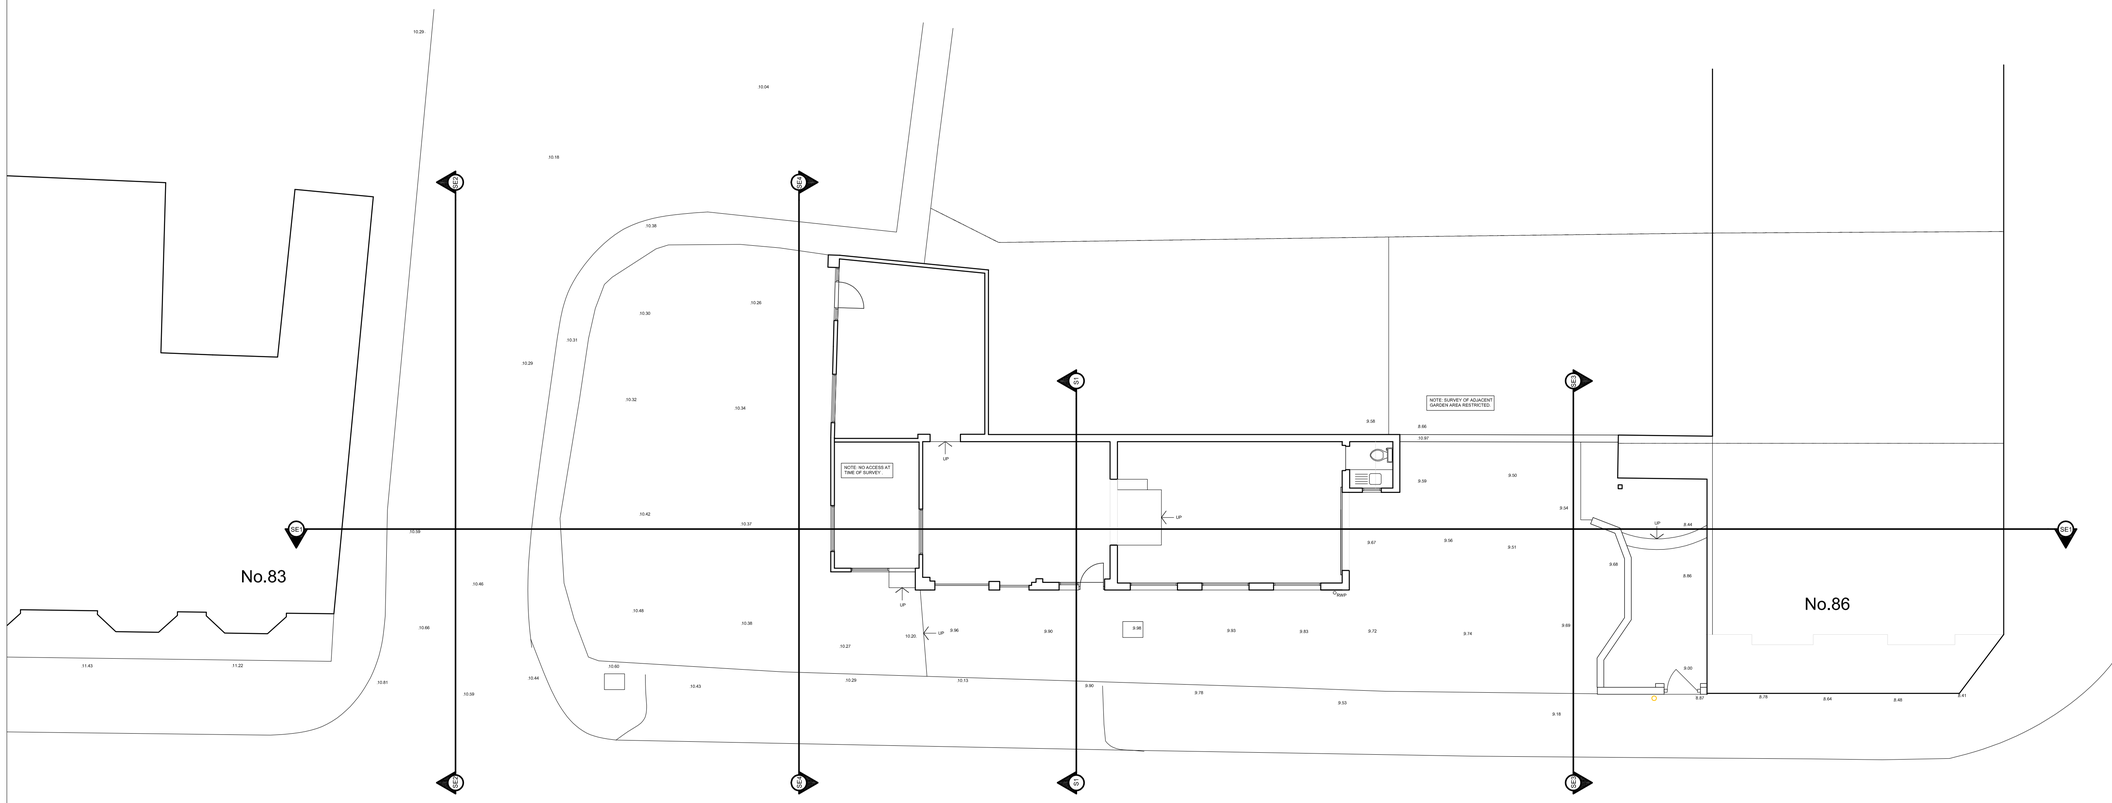

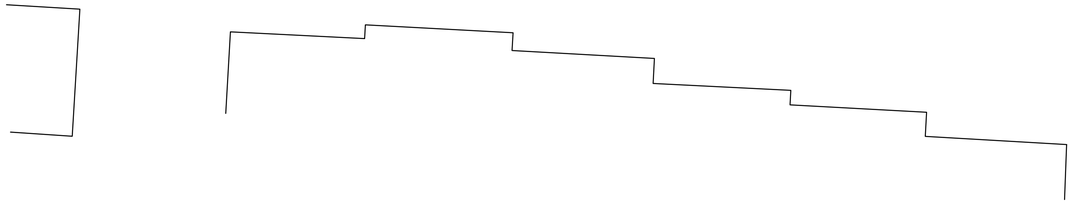

GROUND FLOOR/ SITE PLAN

0 1000 2000 3000 4000 5000 7500mm

N

Rev	Description	Date
AM	Scalebar added	09/12/2020

CODE	SUITABILITY DESCRIPTION
STATUS	PURPOSE OF ISSUE

PROPERTY FOUNDATIONS GROUP
Investments and Developments

PROJECT

85 PELL STREET

TITLE

EXISTING SITE PLAN - GROUND FLOOR

CLIENT

JOHN RIVERS

DRAWN BY	CHECKED BY	DATE
AM	AM	01/05/20

SCALE (@ A1)	PROJECT NUMBER
1 : 100	AAIMS_12

DRAWING NUMBER	REV
AED011	A