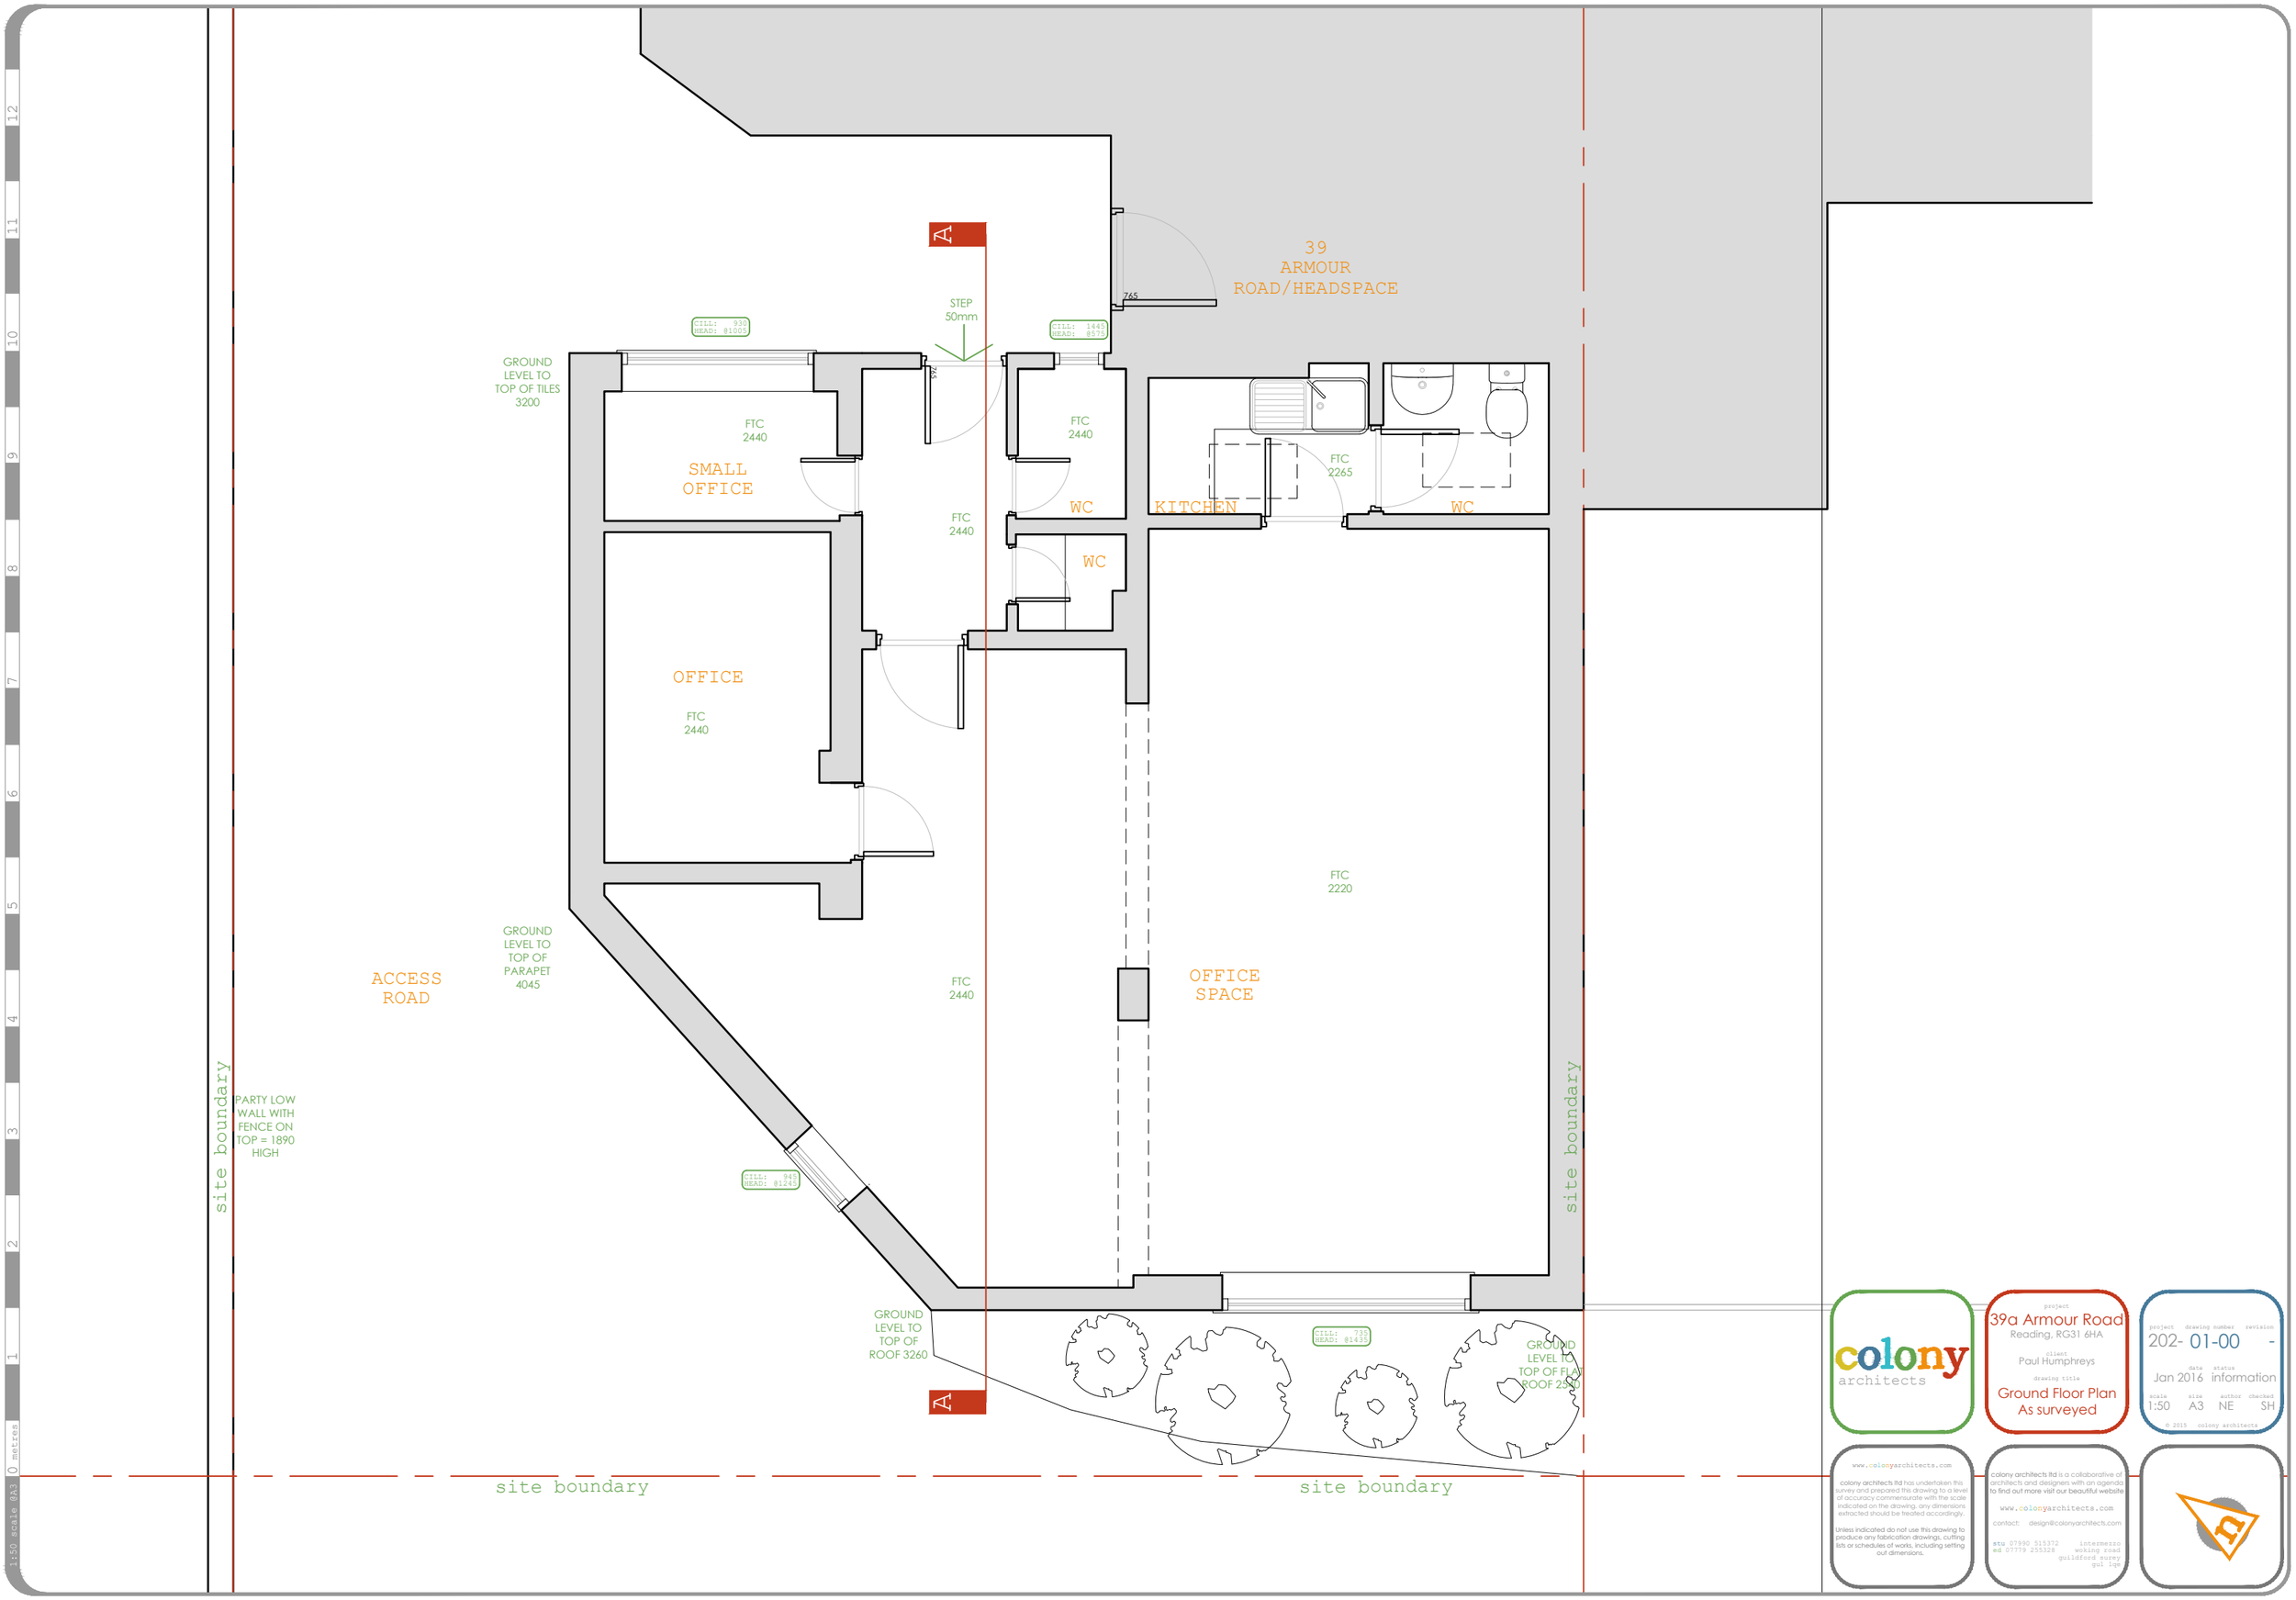

colony architects

project
39a Armour Road
Reading, RG31 6HA

client
Paul Humphreys

drawing title
Ground Floor Plan
As surveyed

project 202- | drawing number 01-00 | revision -

date Jan 2016 | status information

scale 1:50 | size A3 | author NE | checked SH

© 2015 colony architects

www.colonyarchitects.com

colony architects ltd has undertaken this survey and prepared this drawing to a level of accuracy commensurate with the scale indicated on the drawing. any dimensions extracted should be treated accordingly.

Unless indicated do not use this drawing to produce any fabrication drawings, cutting lists or schedules of works, including setting out dimensions.

colony architects ltd is a collaborative of architects and designers with an agenda to find out more visit our beautiful website

www.colonyarchitects.com

contact: design@colonyarchitects.com

stu 07990 515372 intermezzo
ed 07779 255328 woking road
guildford surey
gu1 1qt