~~DO NOT SCALE FROM THIS DRAWING~~ VERIFY ALL DIMENSIONS BEFORE SETTING OUT, COMMENCING WORK OR MAKING ANY SHOP DRAWINGS. REPORT ANY DISCREPANCIES TO SUPERVISING OFFICER IMMEDIATELY.
COPYRIGHT ©

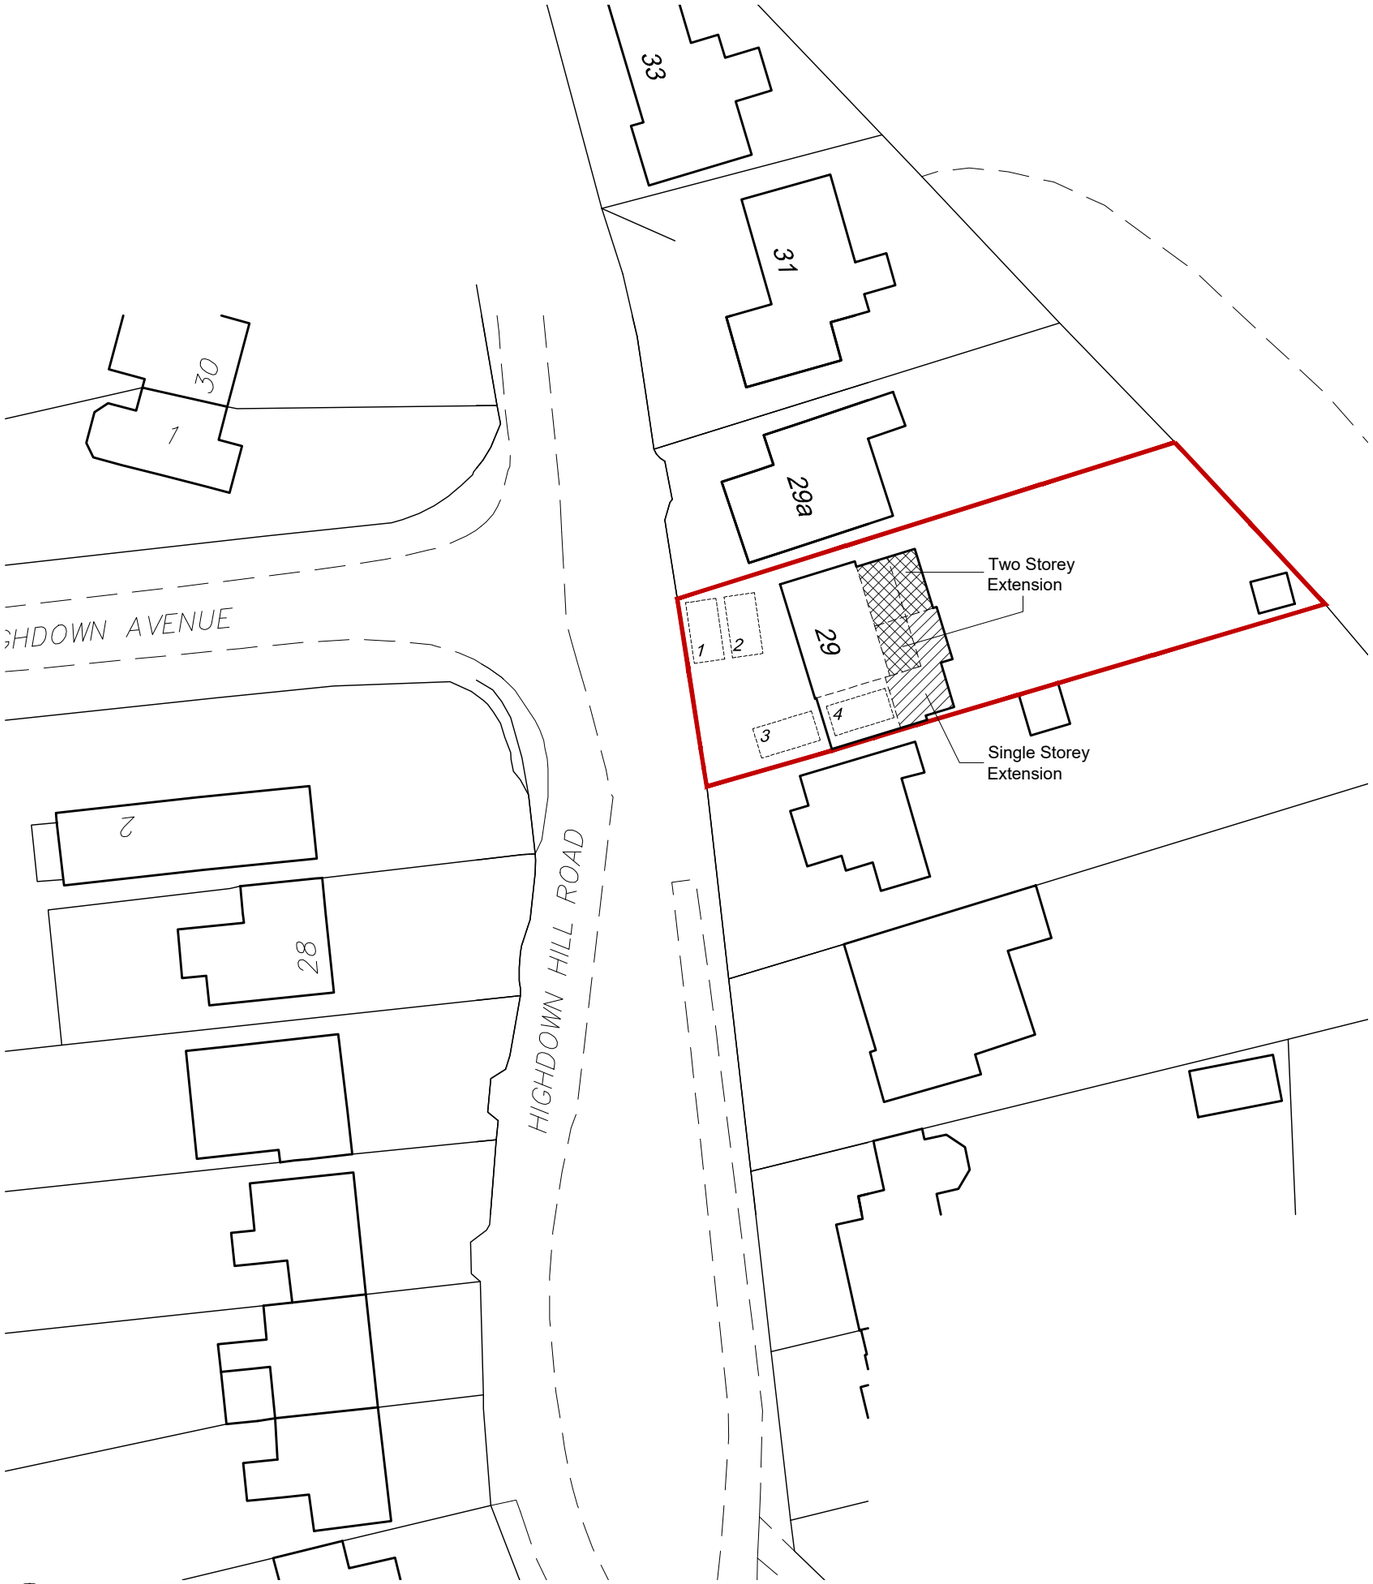

Site Plan 1:500 Scale

© Crown copyright 2021 Ordnance Survey 100053143
Cadastral data is subject to Crown copyright and is reproduced with permission of HM Land Registry.

Location Plan 1:1250 Scale

1:1250 scale Bar
This Drawing has been produced for printing onto A1 size paper,
If printing on A3 please use the scale below for reference.

0m 6.2m 12.5m 25m 50m 100m

1:500 scale Bar
This Drawing has been produced for printing onto A1 size paper,
If printing on A3 please use the scale below for reference.

0m 2.5m 5m 10m 20m 40m

BA

14 Hornbeam Close
Wokingham
RG41 4UR
07515 355770

CLIENT Mr & Mrs A Smith

JOB 29 Highdown Hill Road, Emmer Green, Reading, Berkshire, RG4 8QR

DRG SITE & LOCATION PLAN

SCALE As Shown DRAWN P Bonney DATE May 2021

BA 0177 | 04