
0 4 8 12 16 20

GRAPHIC SCALE: 1:200

ALL DIMENSIONS TO BE CHECKED ON SITE.
ANY DISCREPANCIES MUST BE REPORTED TO THE ARCHITECT
FOR VERIFICATION PRIOR TO COMMENCEMENT OF THE EFFECTED
WORKS. IF IN DOUBT ASK. THIS DRAWING IS COPYRIGHT.

Rev.	Date	Description

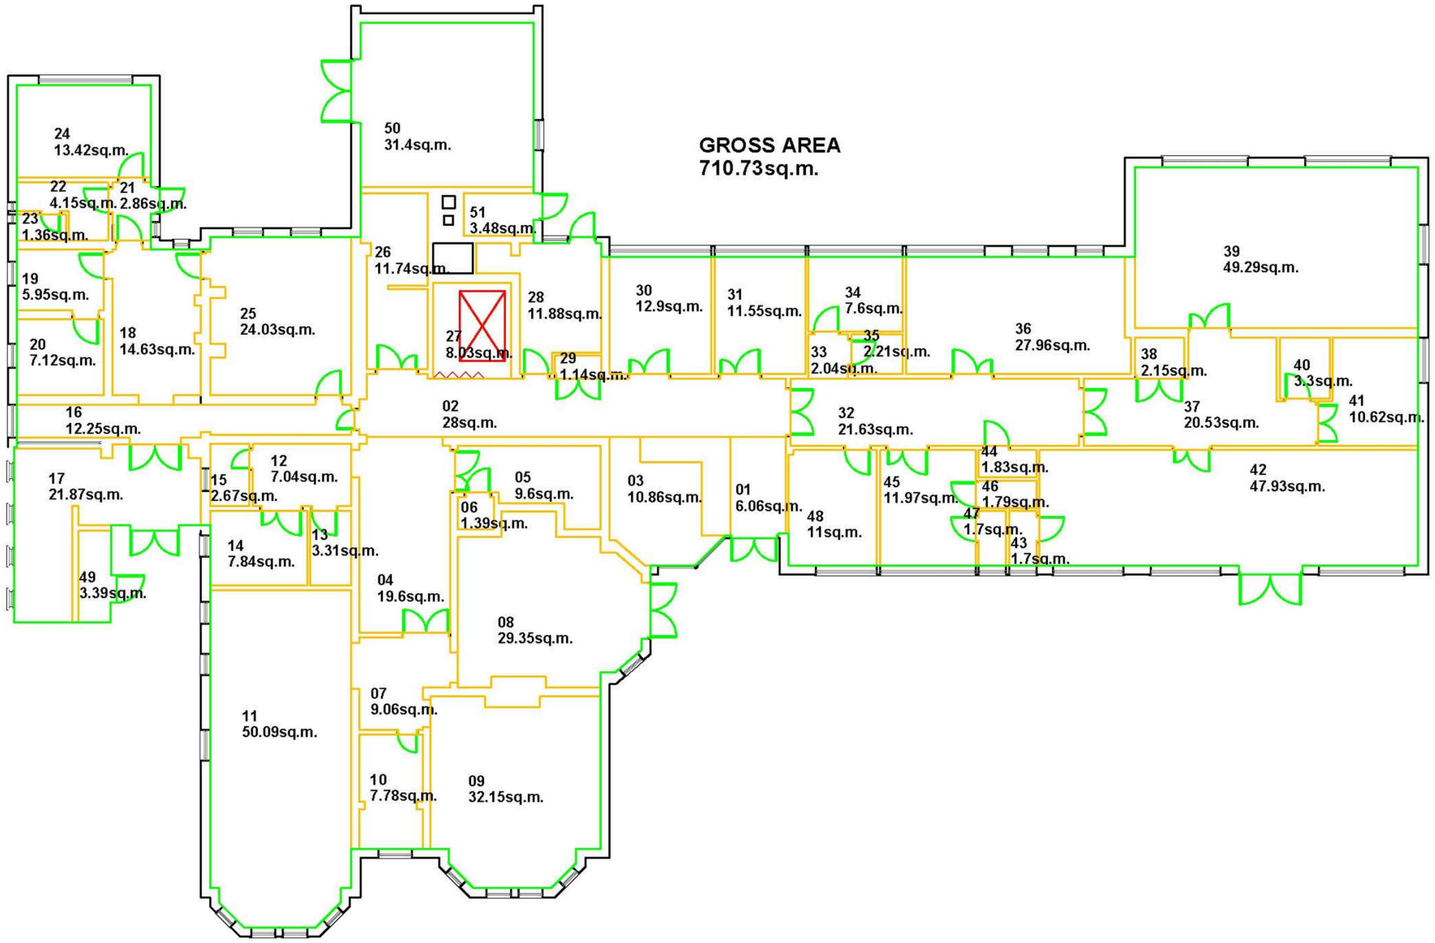

EXISTING GROUND FLOOR PLAN

1:200 @ A3

CARE HOME, DELLWOOD HOSPITAL SITE
READING

Montpelier estates

30/09/2020 19016/F01/201/