
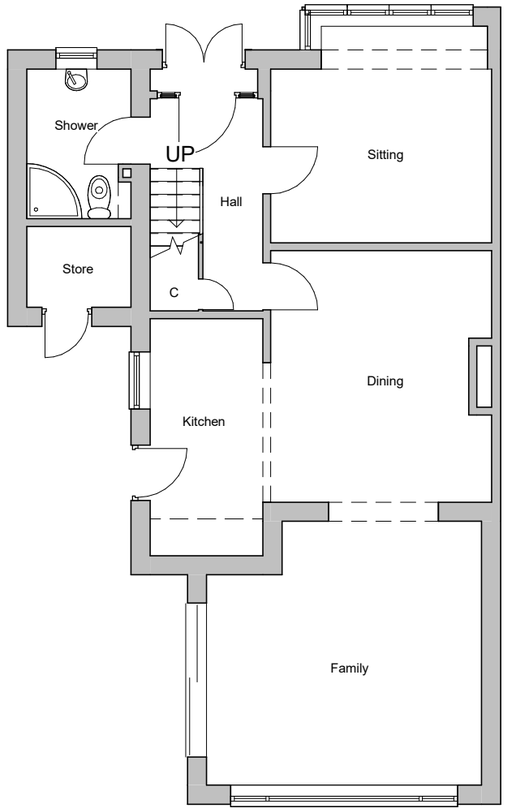


1 Ground floor

1 : 100

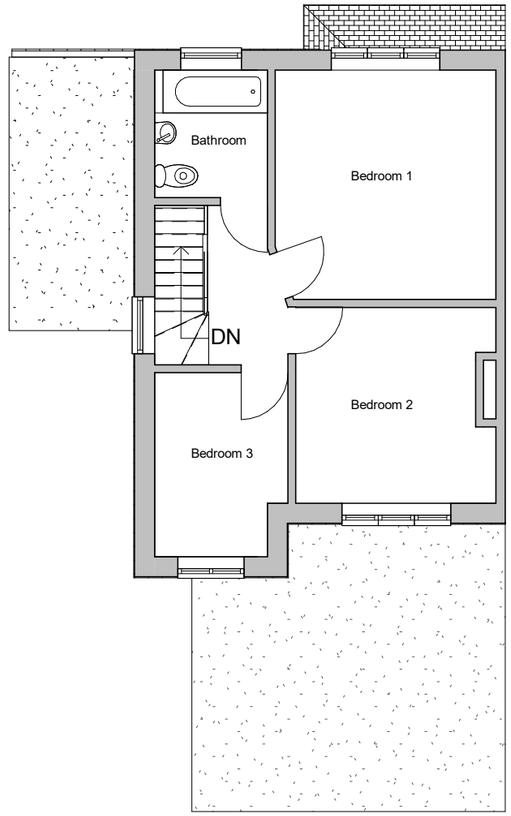

2 First floor

1 : 100

0 1 2 3 4 5 10

GRAPHIC SCALE: 1:100

Fluent
ARCHITECTURAL DESIGN SERVICES
FLUENT
ARCHITECTURAL DESIGN SERVICES
Tel: 0800 043 8838
E-mail: info@fluent-ads.co.uk
Web: fluent-ads.co.uk

47 Wendover Way, Tilehurst, Reading

Existing Floor Plans

Scale @ A3	1 : 100
Date	14.01.2019
Drawn by	S. Girn
Drawing number	FLU.1115.02
Rev	

No.	Description	Date