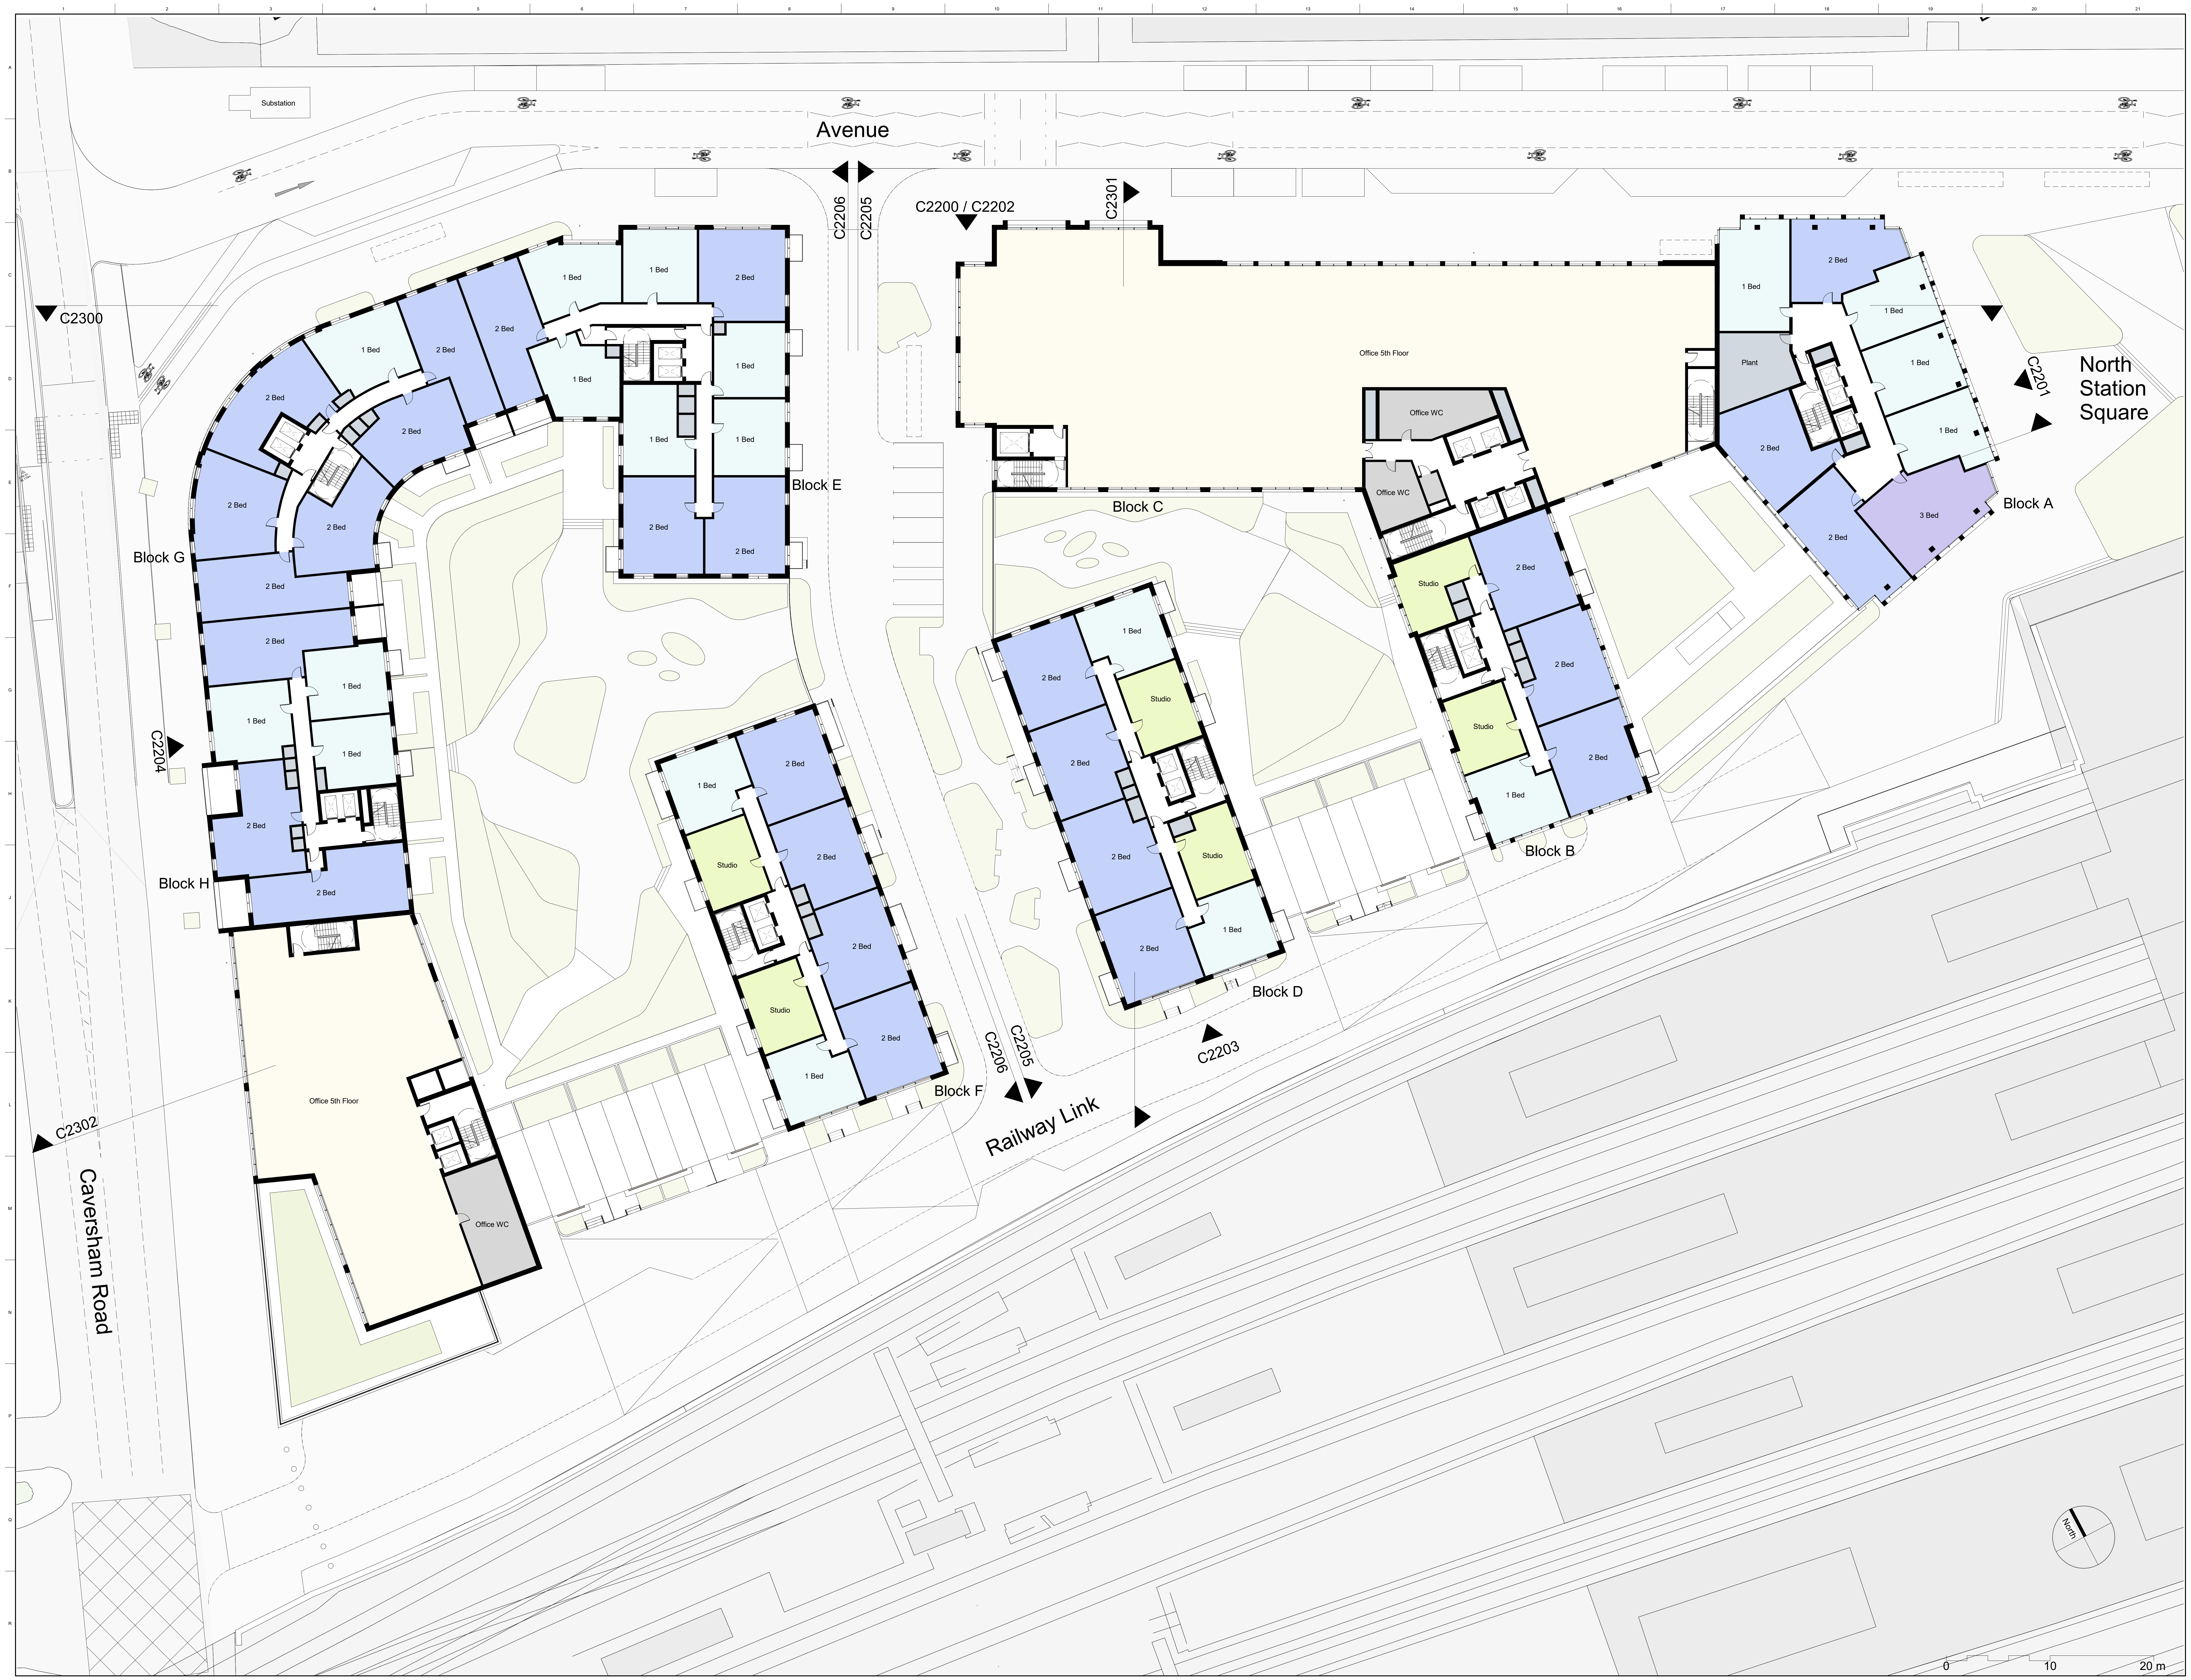

29/05/2020 16:19:58

CLIENT

Hermes Property Unit Trust

STRUCTURAL ENGINEER

SERVICES ENGINEER

COST CONSULTANT

KEY PLAN

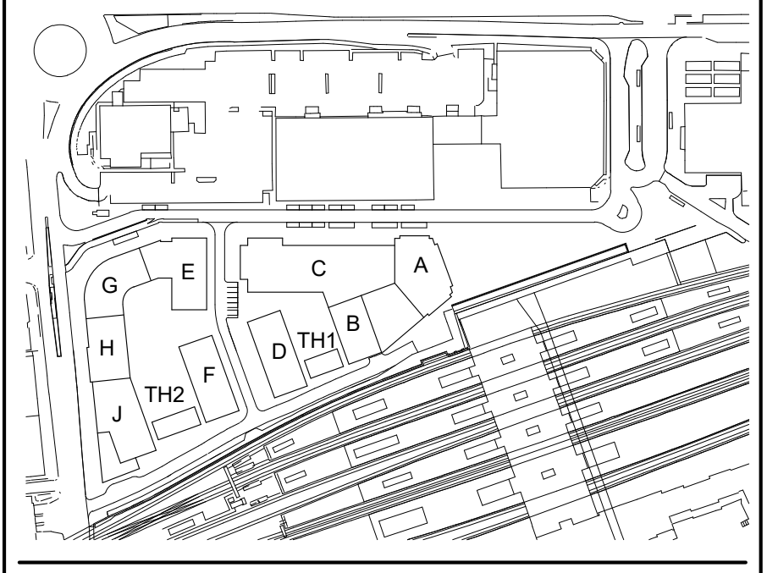

NOTES:

DO NOT SCALE. FIGURED DIMENSIONS ONLY TO BE TAKEN FROM THIS DRAWING. CHECK DIMENSIONS ON SITE AND REPORT DISCREPANCIES TO THE ARCHITECT.

THIS DRAWING IS PROTECTED BY COPYRIGHT.

ALL AREAS HAVE BEEN MEASURED FROM CURRENT DRAWINGS. THEY MAY VARY BECAUSE OF (EG) SURVEY, DESIGN DEVELOPMENT, CONSTRUCTION TOLERANCES, STATUTORY REQUIREMENTS OR RE-DEFINITION OF THE AREAS TO BE MEASURED.

- 1 Bed
- 2 Bed
- 3 Bed
- Office
- Office WC
- Plant
- Studio

No.	Date	Comments	Drawn	Checked
P5	29-05-2020	Revised Building B and Building C footprint, Building C change to Office use, 9m height reduction in Building A and Building A office area replaced by residential above ground, apart from double height entrance on first floor.	CH	NS
P4	14-01-2020	Revised residential unit mix according to RBC's comment	CH	NS
P3	29-03-2019	Revised labelling for offices	CH	NS
P2	15-02-2019	Revised room colour and room label included, Affordable housing unit shown, Revised legend	CH	NS
P1	14-12-2018	Issue for outline planning application	CH	NS

Revisions

Issue Status

Planning

tp bennett

architecture
interiors
planning

One America Street London SE1 0NE UK
+44 (0) 20 7208 2000 www.tpbennett.com

Project

A11113 Caversham Road
Reading Metropolitan

Sheet Title

Illustrative Scheme GA
6th Floor Plan

Drawn	Date	Scale @ A0	Alt. Ref.
LB	07/07/2017	1 : 200	

tp bennett Project No.	Series	Zone	Drawing Number	Rev.
A11113	C	2	106	P5

BIM Model Ref: A11113-