
0 1 5 15


Scale 1:100




Existing Ground Floor

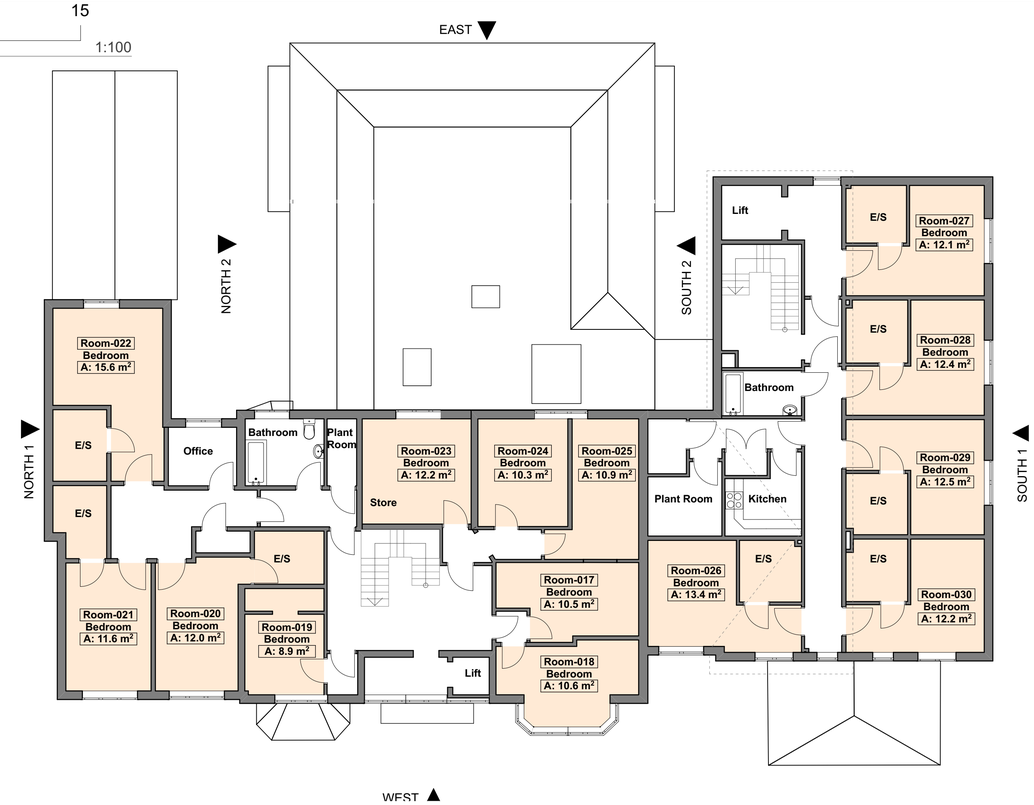

Existing First Floor

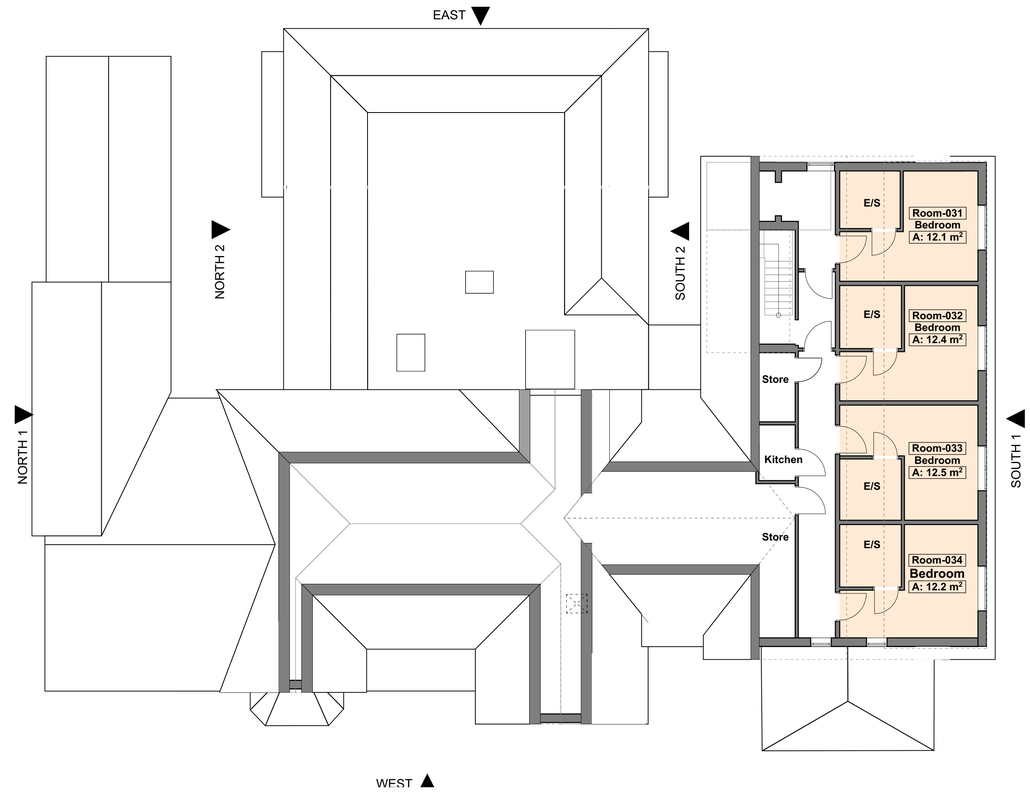

Existing Second Floor

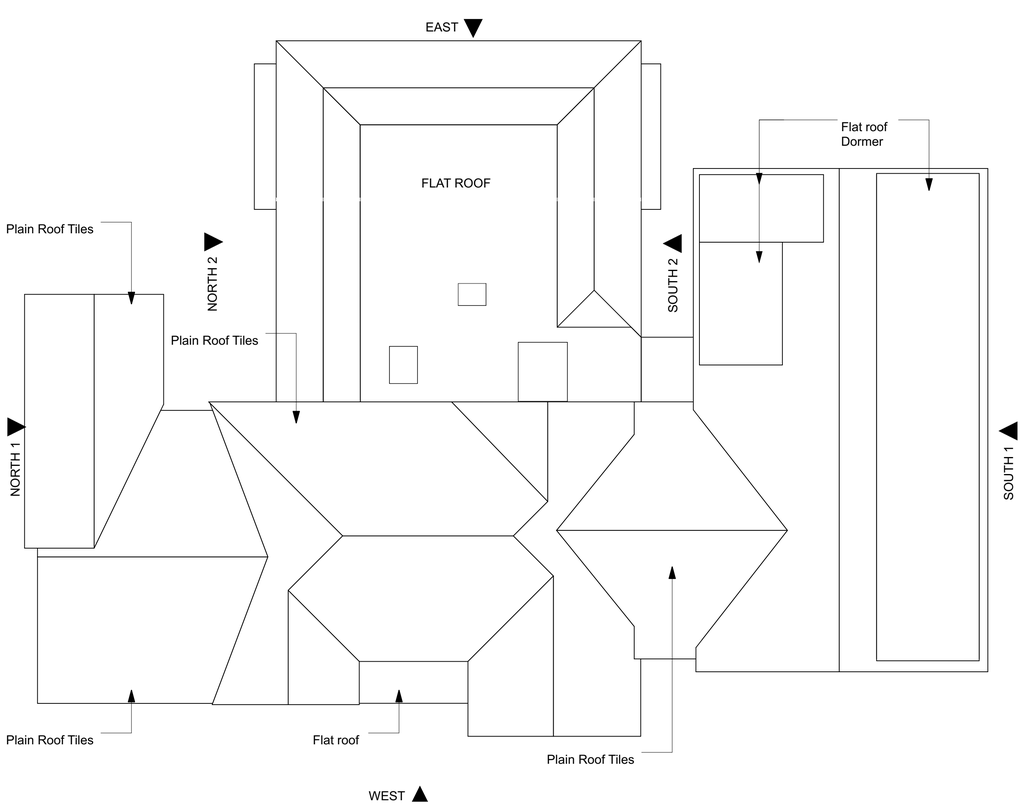

Existing Roof Plan

NOTES

Survey by Terrain Geomatics

This drawing is issued for planning only
Subject to further detailed design development

NOT FOR CONSTRUCTION

Copyright Hives Architects LLP

LEGEND

- EXISTING ROOMS
- EXISTING ROOMS ENLARGED/ REPPLACED
- PROPOSED ADDITIONAL ROOMS
- COMMUNAL AREA
- PROPOSED EXTENSIONS
- E/S EN-SUITE BATHROOMS

N

RevP5 150120 Planning Issue
RevP4 011119 Notes Added
RevP3 151019 Notes Added
RevP2 091019 Second Issue for Comment
RevP1 050919 First Issue for Comment
Rev Date Description

Client
Mulberry Care Group

Job title
Mulberry Care, 155a Wokingham Road, Earley, Reading RG6 1LP

Drawing title
Existing Plans

Scale @ Drawing Size	Date	Drawn	Checked
1:100 @ A1	05'19	CD	HW

Status
PLANNING

Hives Architects LLP
29 Castle Street
Reading RG1 7SB
0118 958 7331
admin@hivesarchitects.co.uk
hives architects

Project	Drawing	Revision
2698	012	P5