
COPYRIGHT RESERVED

The scaling of this drawing cannot be assured

Revision	Date	Initial

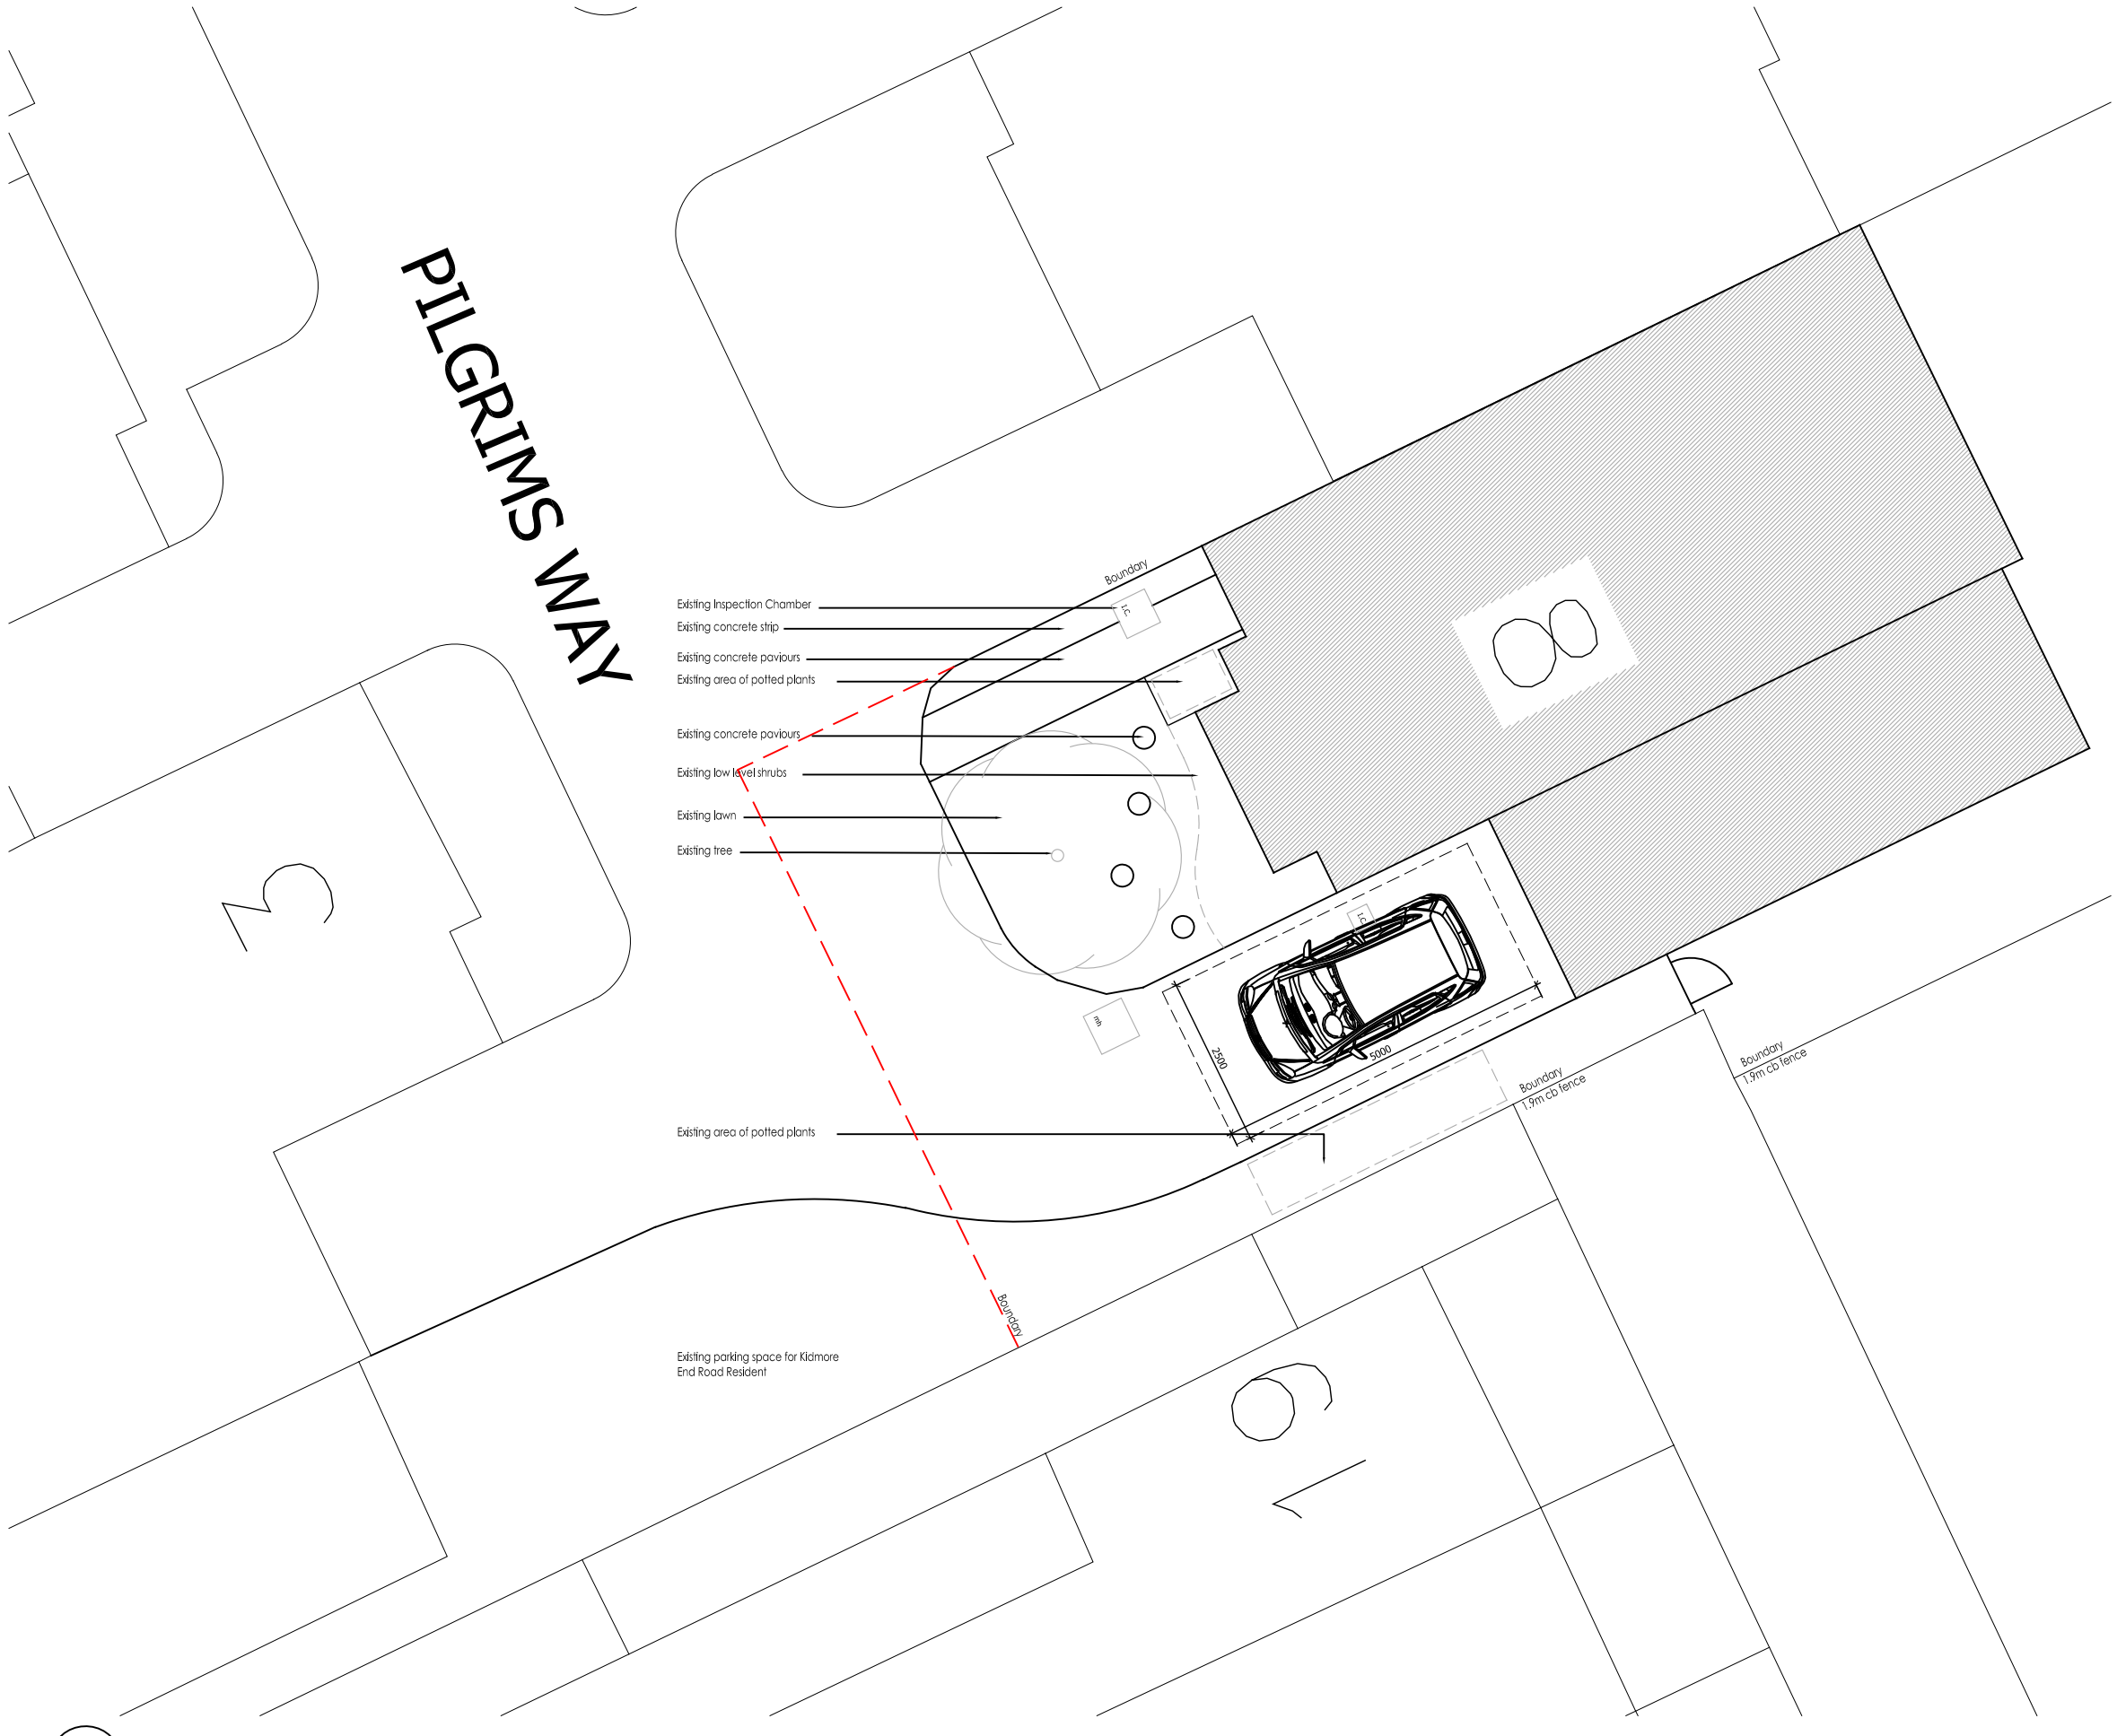


1 Site Plan

Existing SCALE 1:100

This drawing has been prepared without the benefit of a measured building survey or topographic information.

Drawing based on OS data information received 27.09.19 © Crown Copyright 2019 Licence No. 100031961

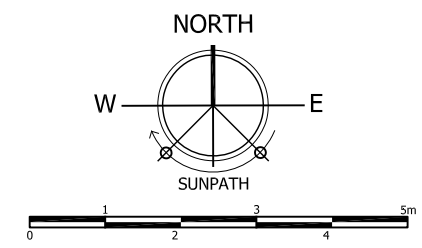

PLANNING

Project

8 Pilgrims Way, Emmer Green, Reading RG4 8RW

Drawing Title

Existing Site Plan

Date	Scale	Drawn by
14.11.19	As Noted@A3	SJ
Project No	**Drawing No**	**Revision**
104	002	-

ADSJ ASSOCIATES
ARCHITECTURE + DESIGN RIBA
68 Norton Road Woodley Reading Berkshire RG5 4AJ
07968 141918 info@adsj.co.uk www.adsj.co.uk