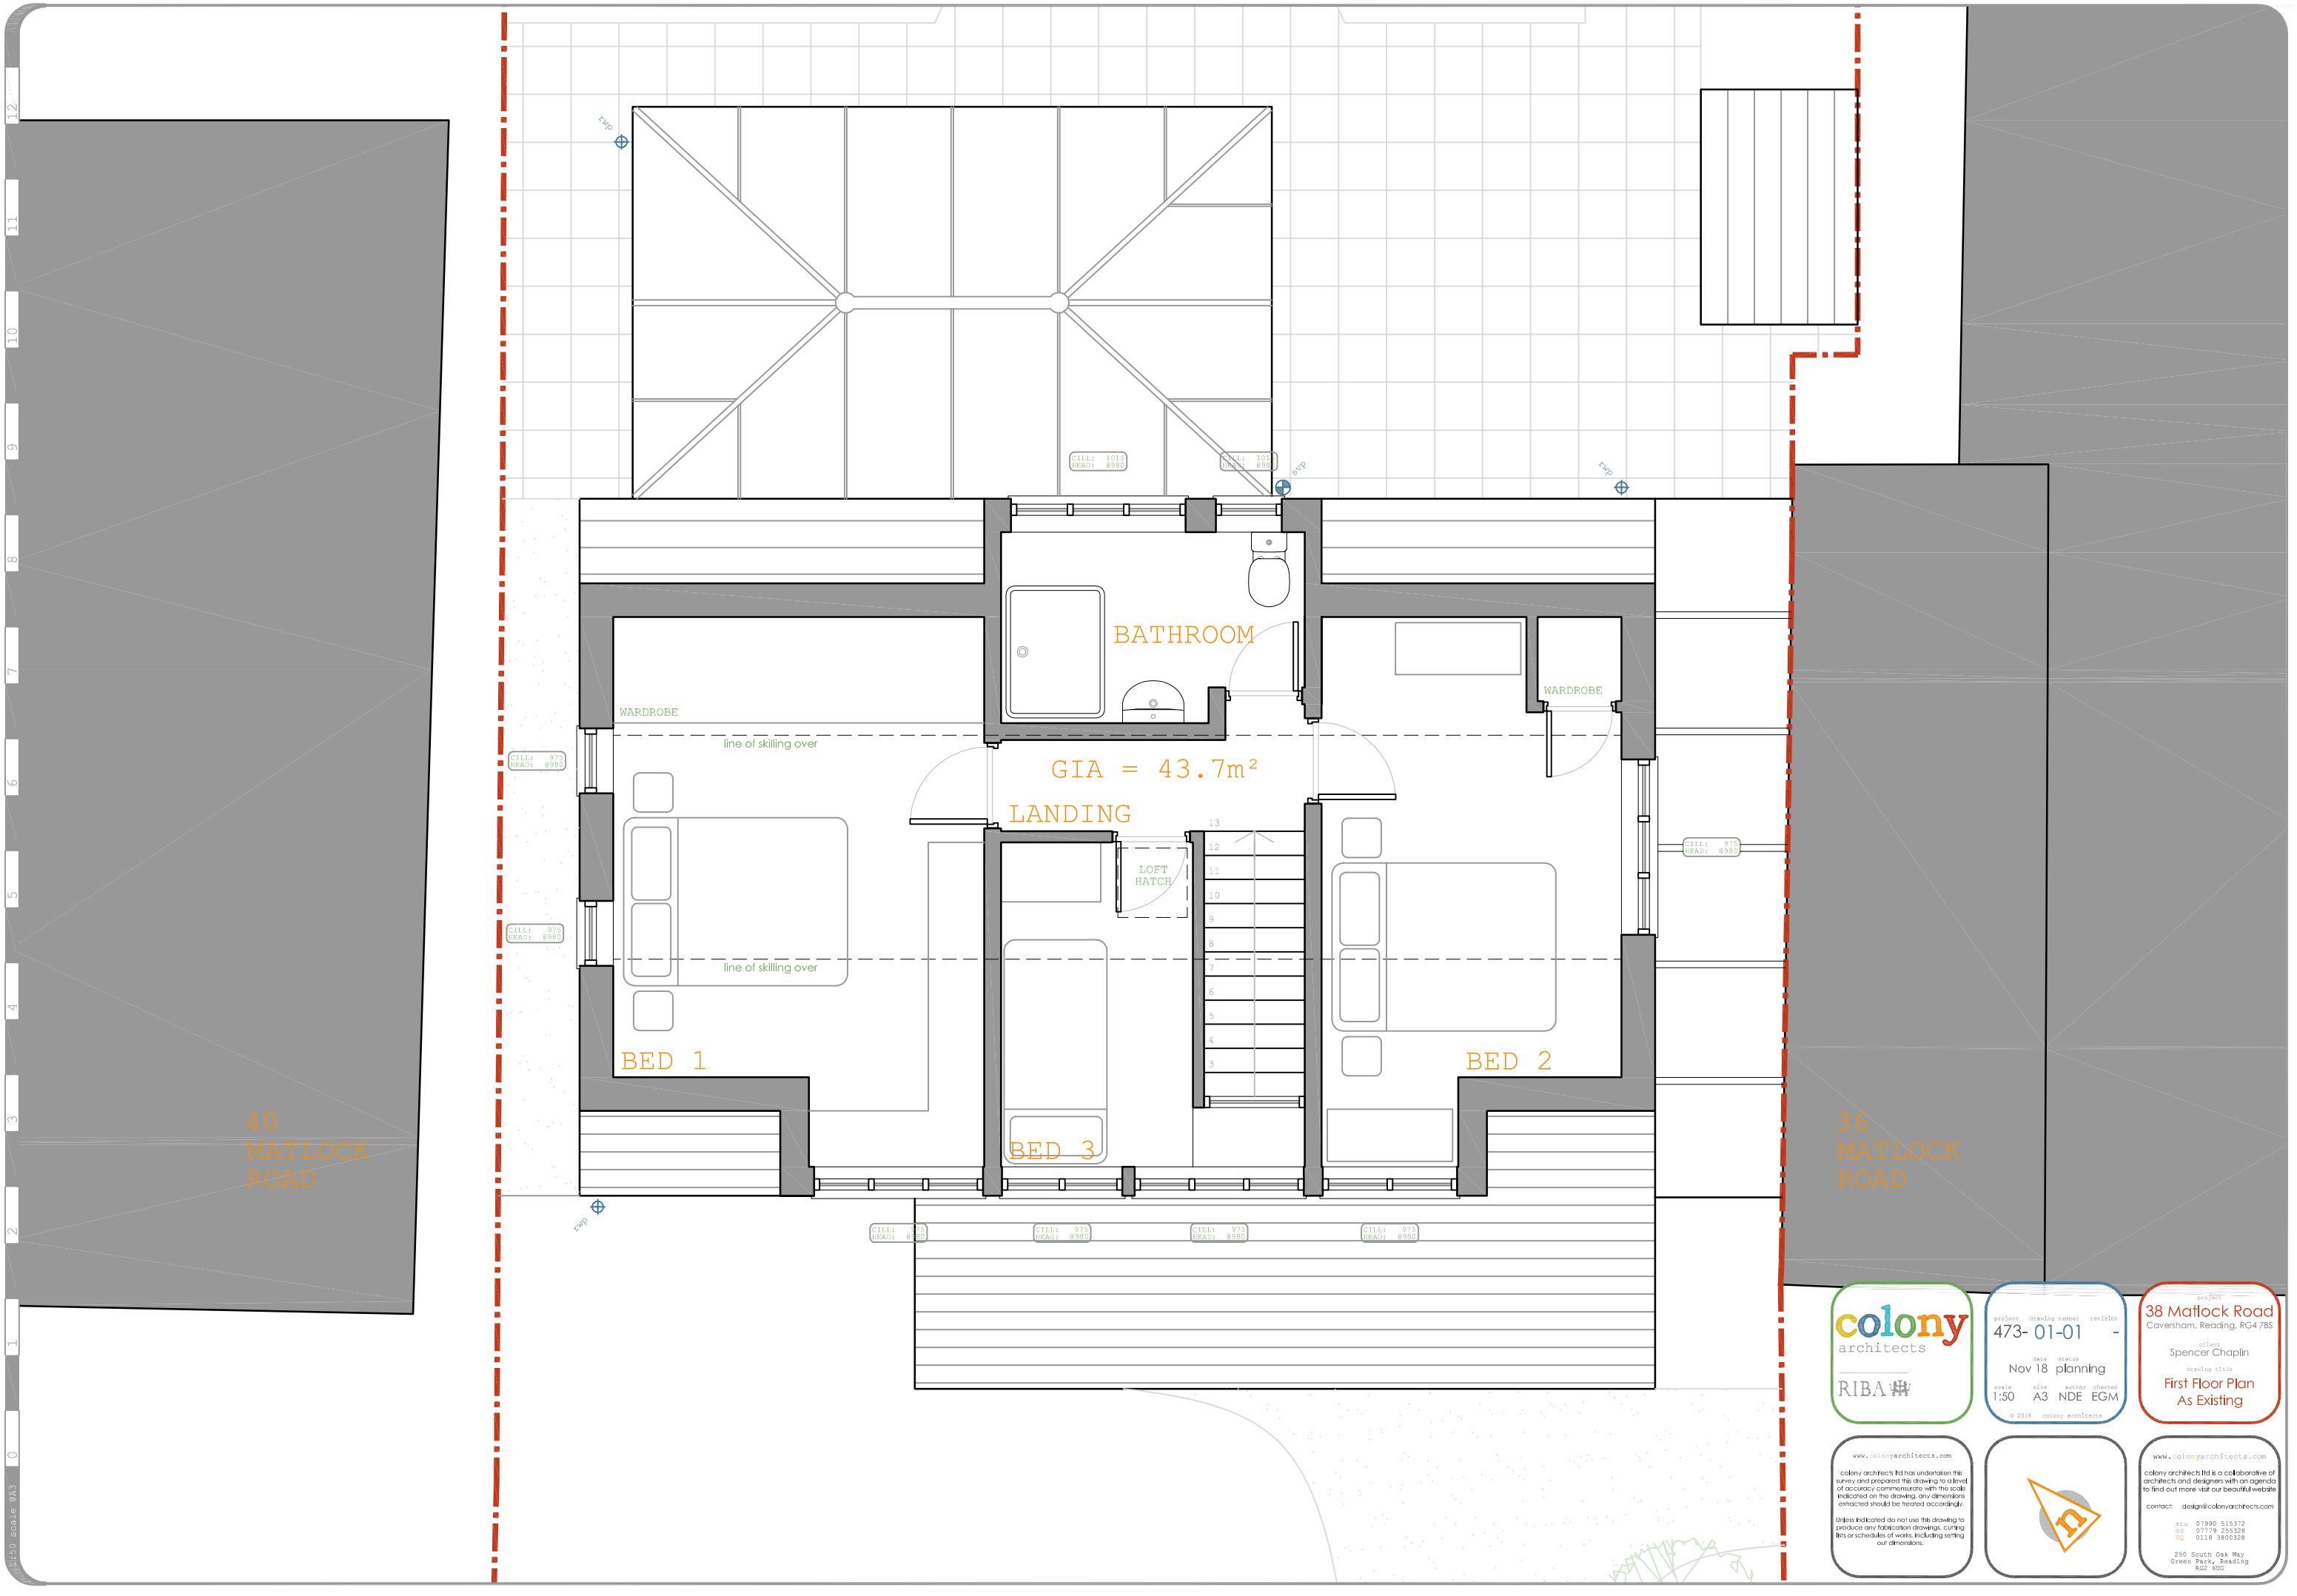



colony architects

RIBA

project drawing number revision
473- 01-01 -

date status
Nov 18 planning

scale size author checked
1:50 A3 NDE EGM

© 2018 colony architects

project
38 Matlock Road
Caversham, Reading, RG4 7BS

client
Spencer Chaplin

drawing title
First Floor Plan
As Existing

www.colonyarchitects.com

colony architects ltd has undertaken this survey and prepared this drawing to a level of accuracy commensurate with the scale indicated on the drawing. any dimensions extracted should be treated accordingly.

Unless indicated do not use this drawing to produce any fabrication drawings, cutting lists or schedules of works, including setting out dimensions.

www.colonyarchitects.com

colony architects ltd is a collaborative of architects and designers with an agenda to find out more visit our beautiful website

contact design@colonyarchitects.com

stu 07990 515372
ed 07779 255328
HQ 0118 3800328

250 South Oak Way
Green Park, Reading
RG2 6UG