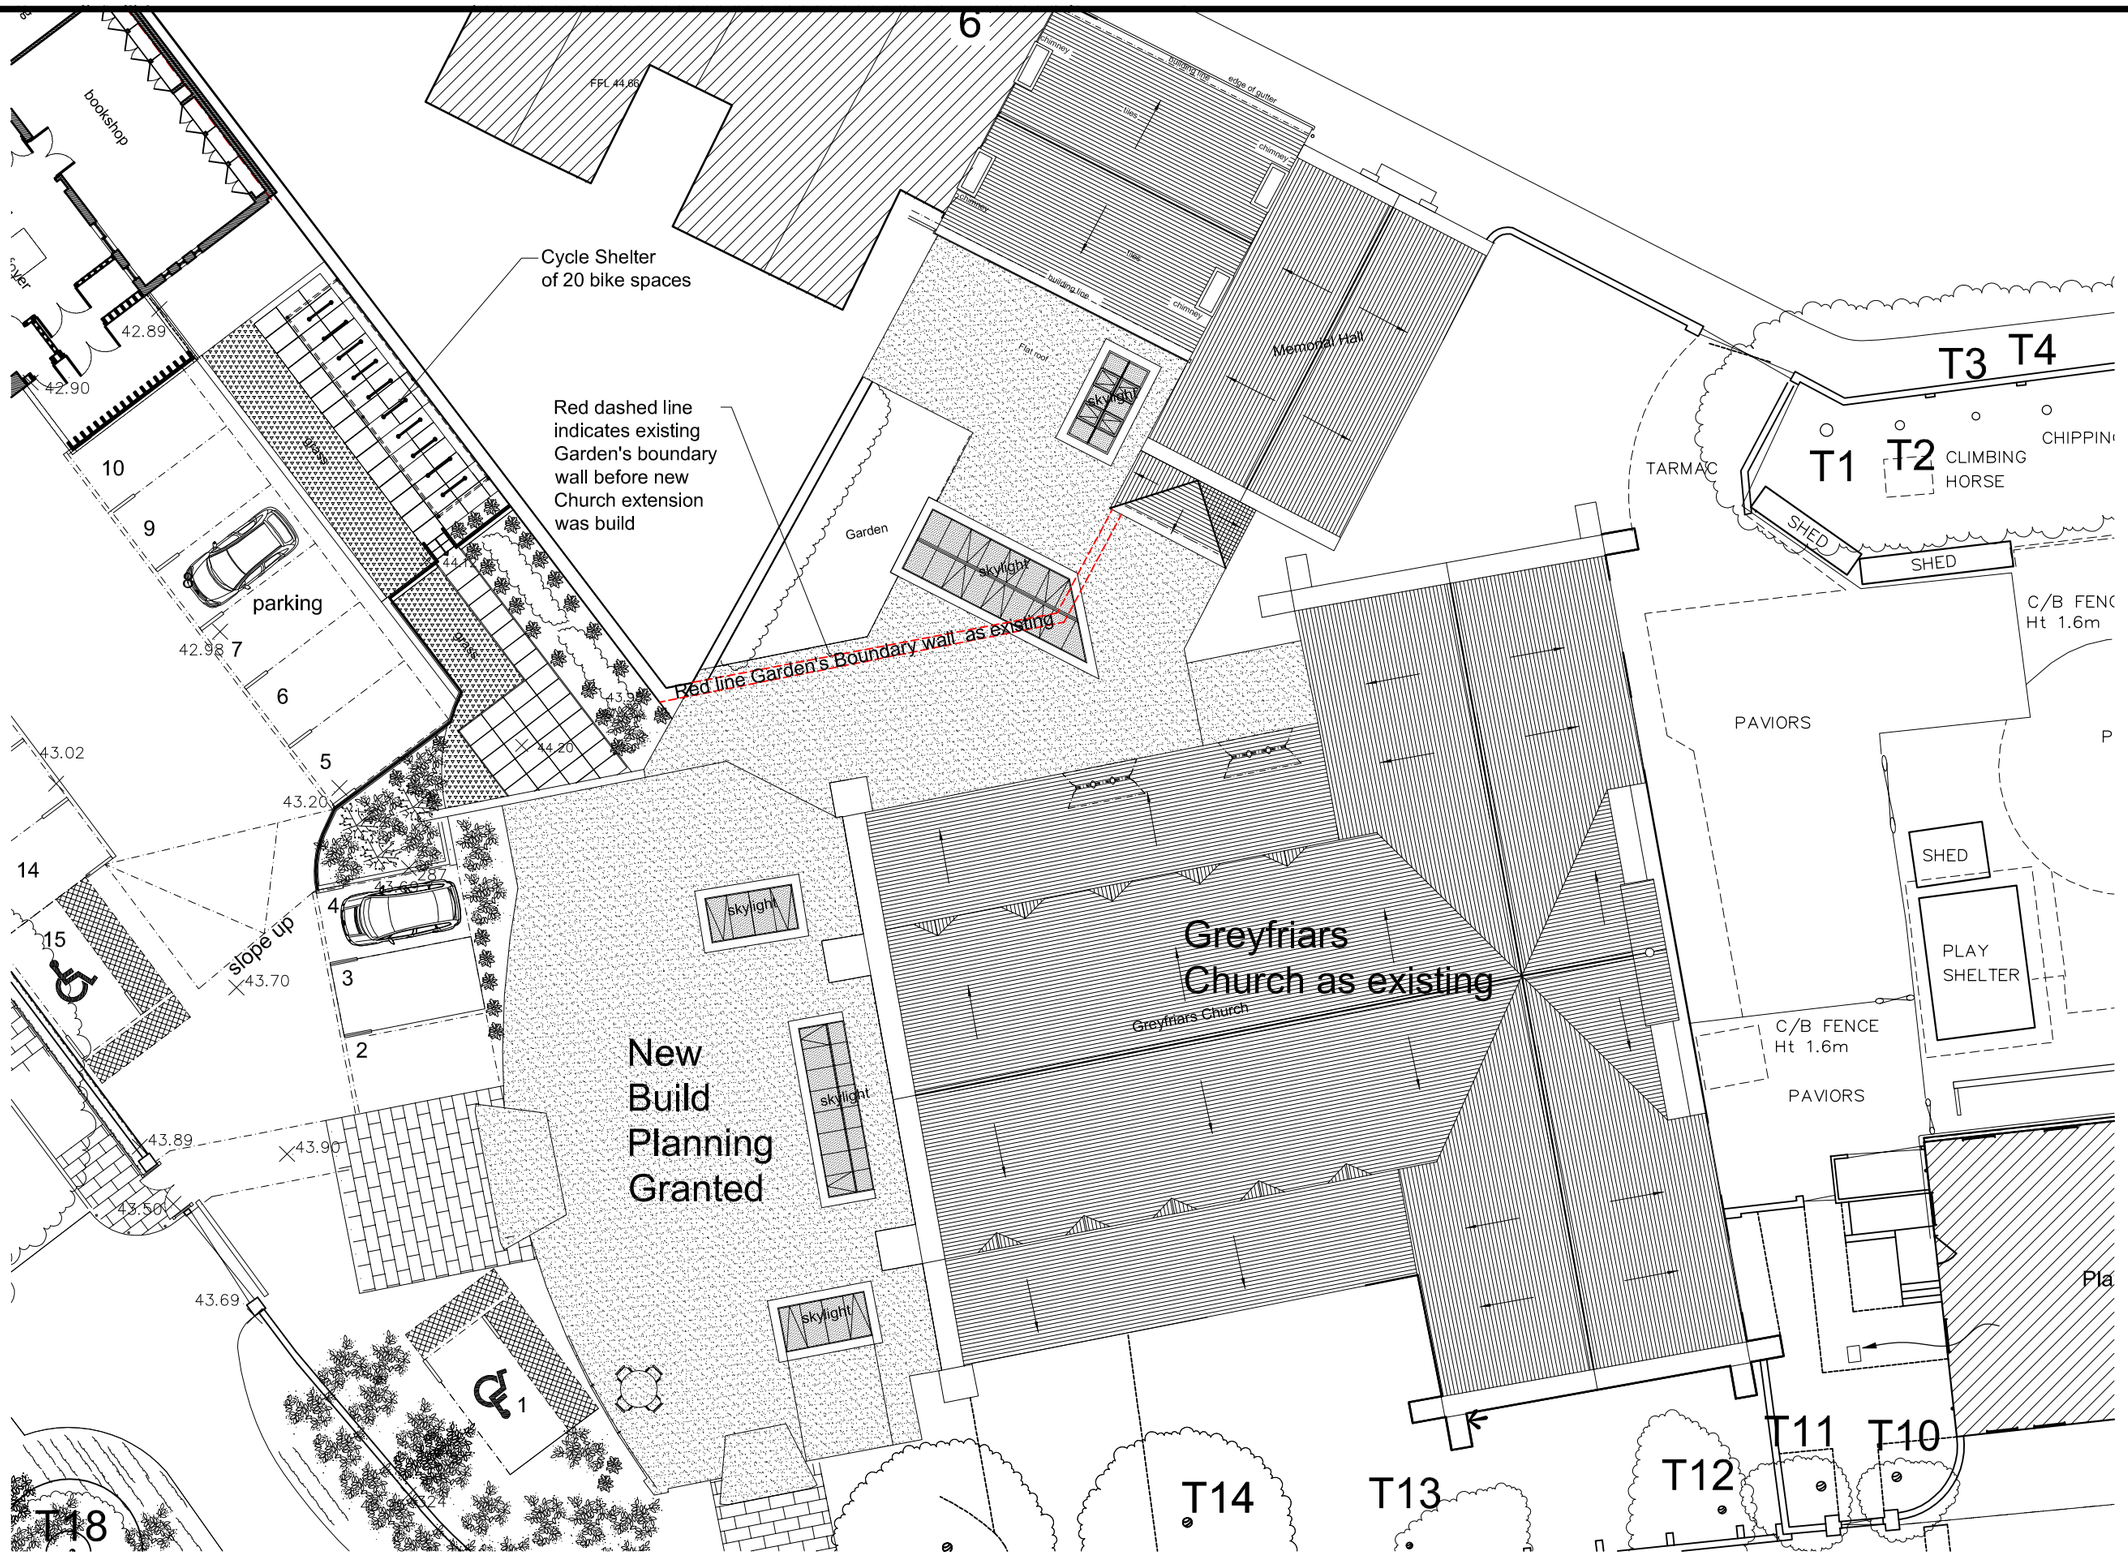

N

SCALE: 1:200

0 5m 10m 20m

1 Existing Roof Plan

Scale: 1:200

NOTES

1 No deviation may be made from the details shown on this drawing without prior permission of the architects. Any discrepancy found between this drawing and anyother document should be referred immediatly to the architects. **IF IN ANY DOUBT ASK.**

2 This drawing is to be removed from currency immediatly a revised version is issued.

3 All rights described in chapter **IV** of the Copyright, Desings and Patents Act of 1988 have been generally asserted.

REVISIONS

PLANNING

JBKS Architects ©
architects urban designers
landscape and product designers
Suite 1, Parkwood Stud, London Road,
Aston Rowant, Oxon, OX49 5SP
Tel: (01844) 350101

Job	Greyfriars Church Centre, Reading
title	Existing Roof Plan- Church & Link to Sackville Street
scale	1:200@A3 1:100@A1
date	September 2019
no	GRE CENT 157 00