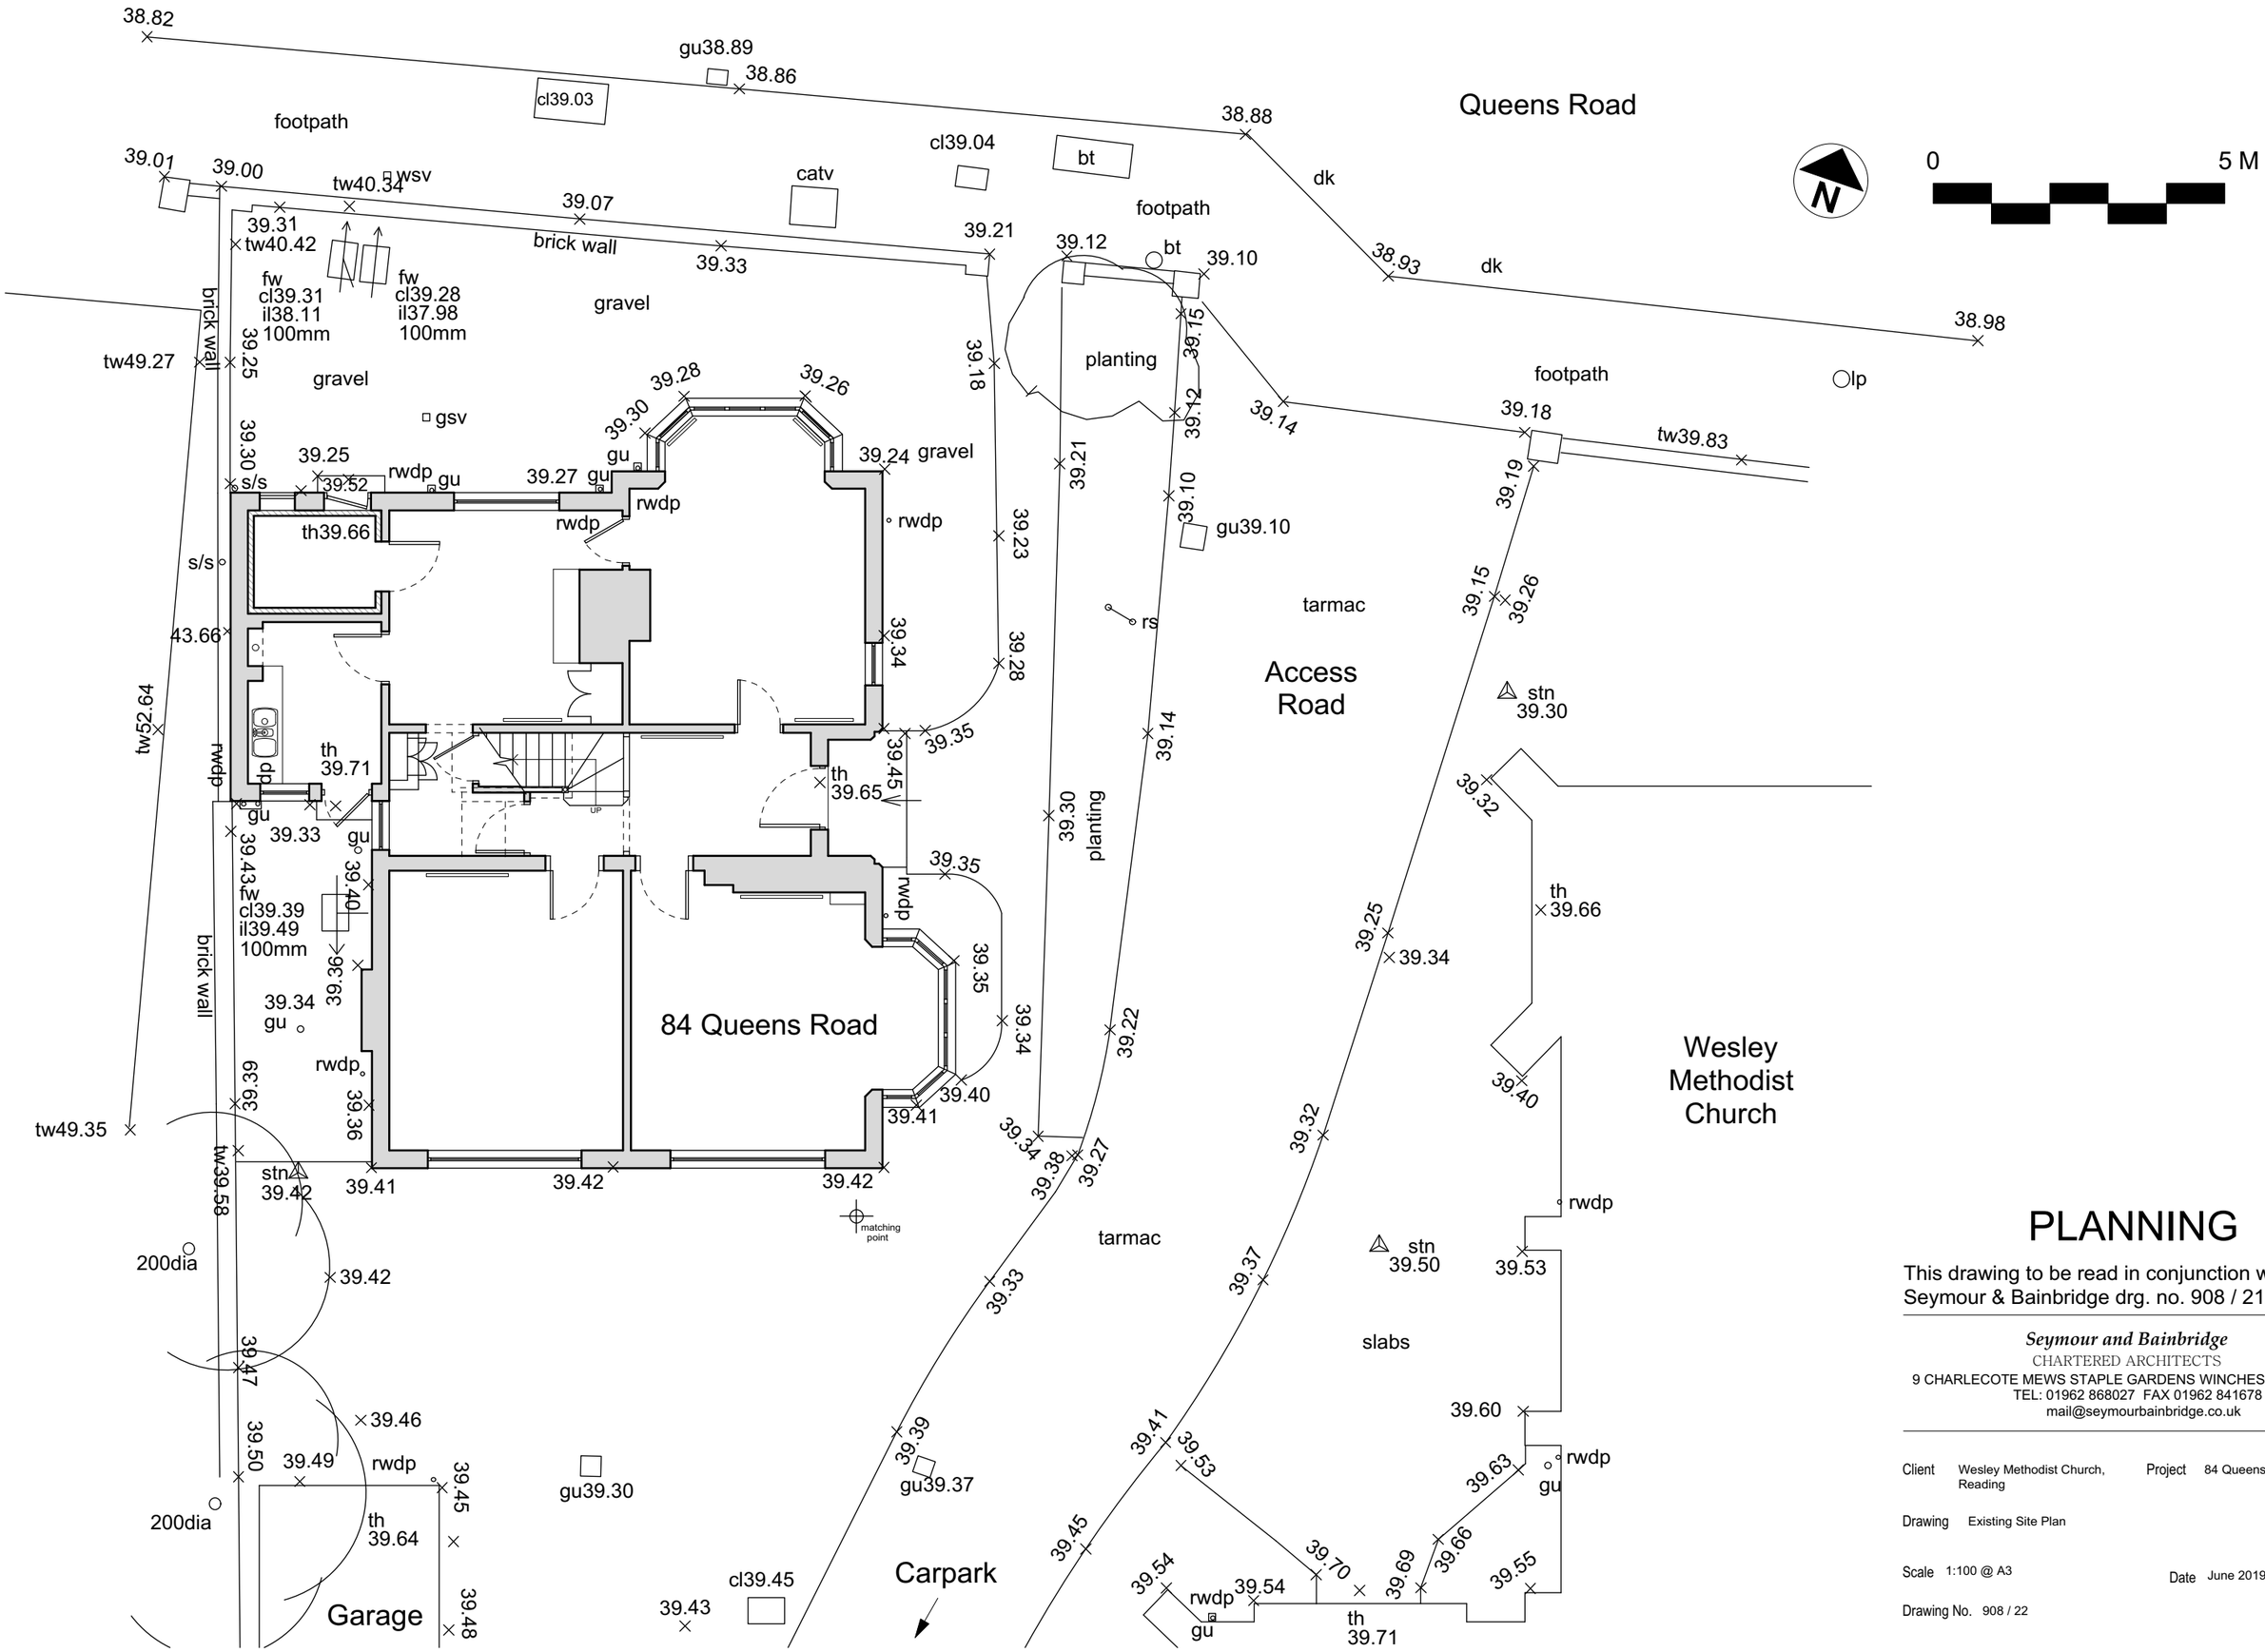


PLANNING

This drawing to be read in conjunction with Seymour & Bainbridge drg. no. 908 / 21, 23 & 24.

Seymour and Bainbridge
CHARTERED ARCHITECTS
9 CHARLECOTE MEWS STAPLE GARDENS WINCHESTER SO23 8SR
TEL: 01962 868027 FAX 01962 841678
mail@seymourbainbridge.co.uk

Client Wesley Methodist Church, Reading

Project 84 Queens Road

Drawing Existing Site Plan

Scale 1:100 @ A3

Date June 2019

Drawing No. 908 / 22