

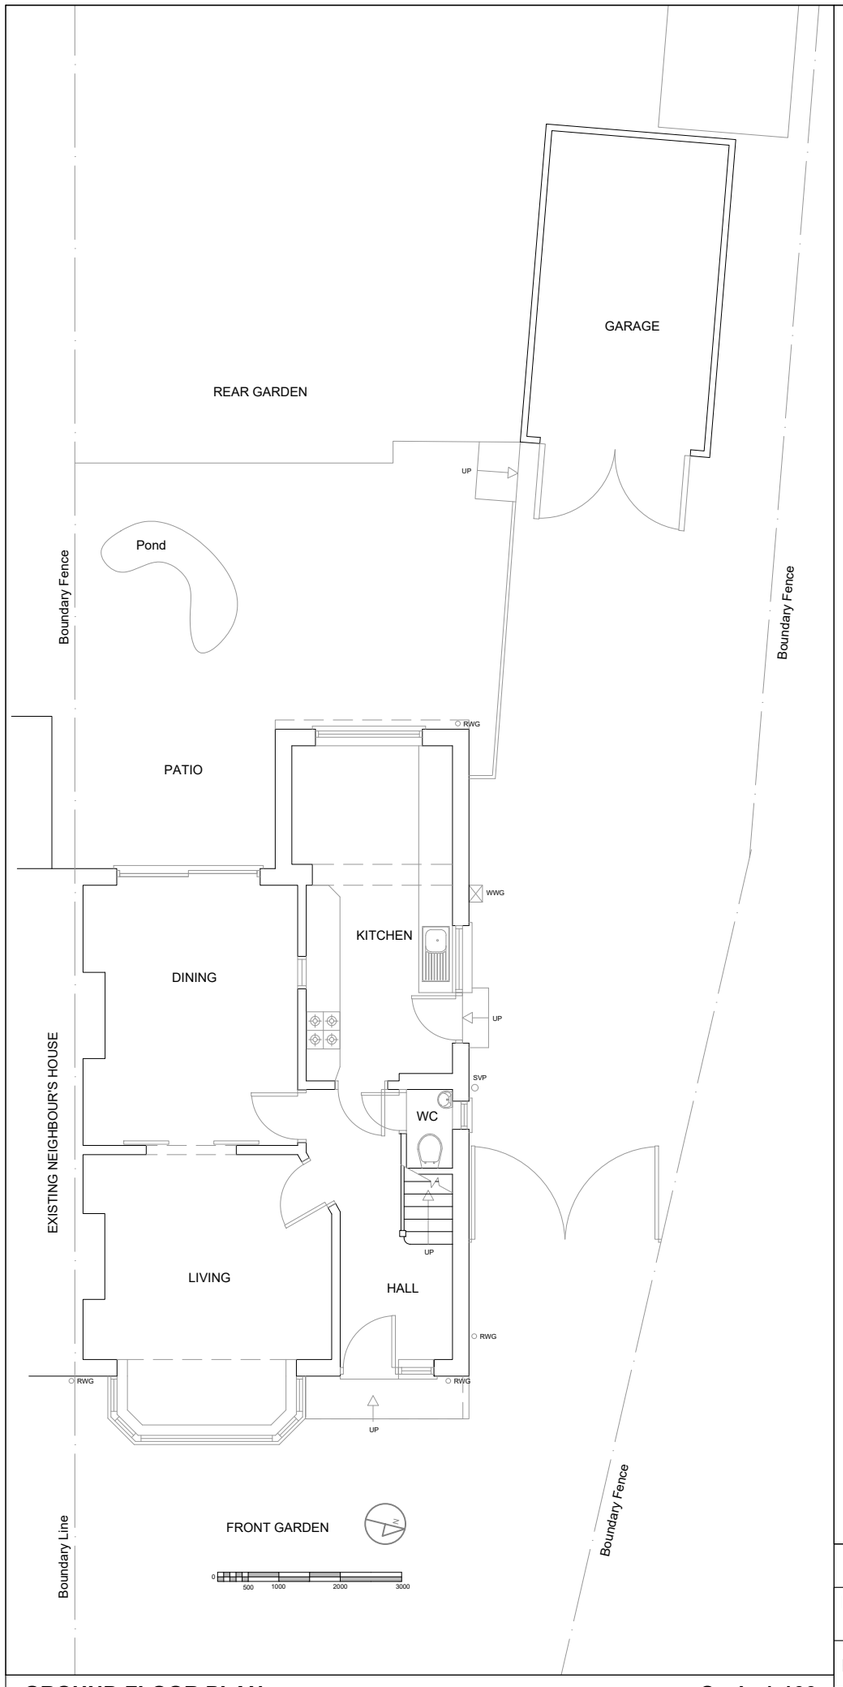


GROUND FLOOR PLAN **Scale 1:100**

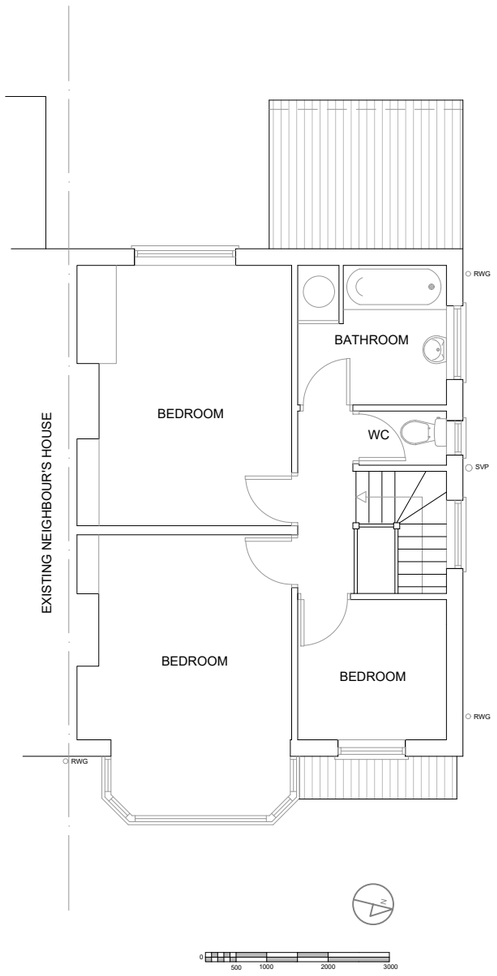

FIRST FLOOR PLAN **Scale 1:100**

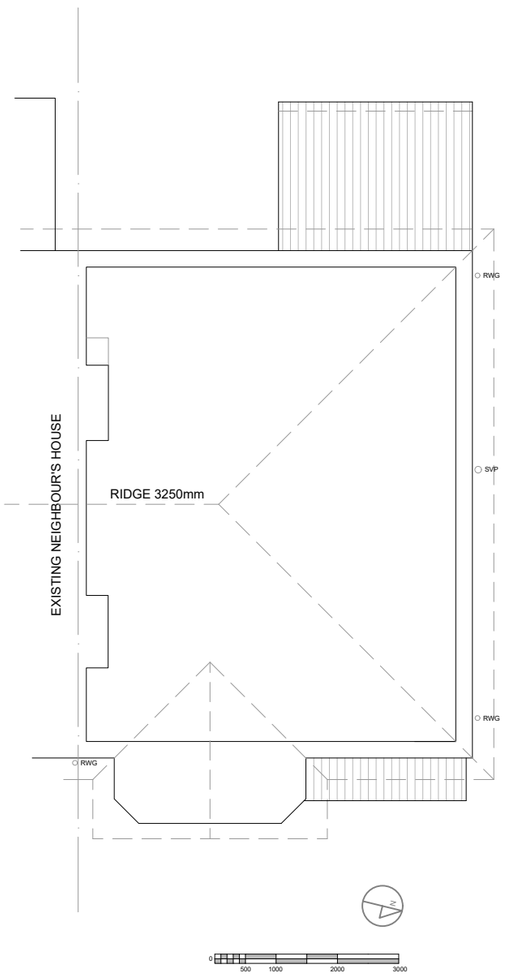

LOFT PLAN **Scale 1:100**

DATE: 08/07/2019	Ana Salcedo architectural services +44(0) 7728018135 anasalcedo@gmail.com	Client: Alex Wrottesley	Title: **Existing Ground, First & Loft Plans**	
REV: -		**Loft Conversion** 10 Balmore Drive, reading RG4 8NL	DWG no: AW-002	Scale: 1/100 / Sheet: A3

All measurements are taken using laser measure and therefore, may be subject to a small margin of error.

Plans not suitable for construction purposes