
SCALE BAR


1:200 0 4m 8m 12m 16m

1:1250 0 25m 50m 75m 100m

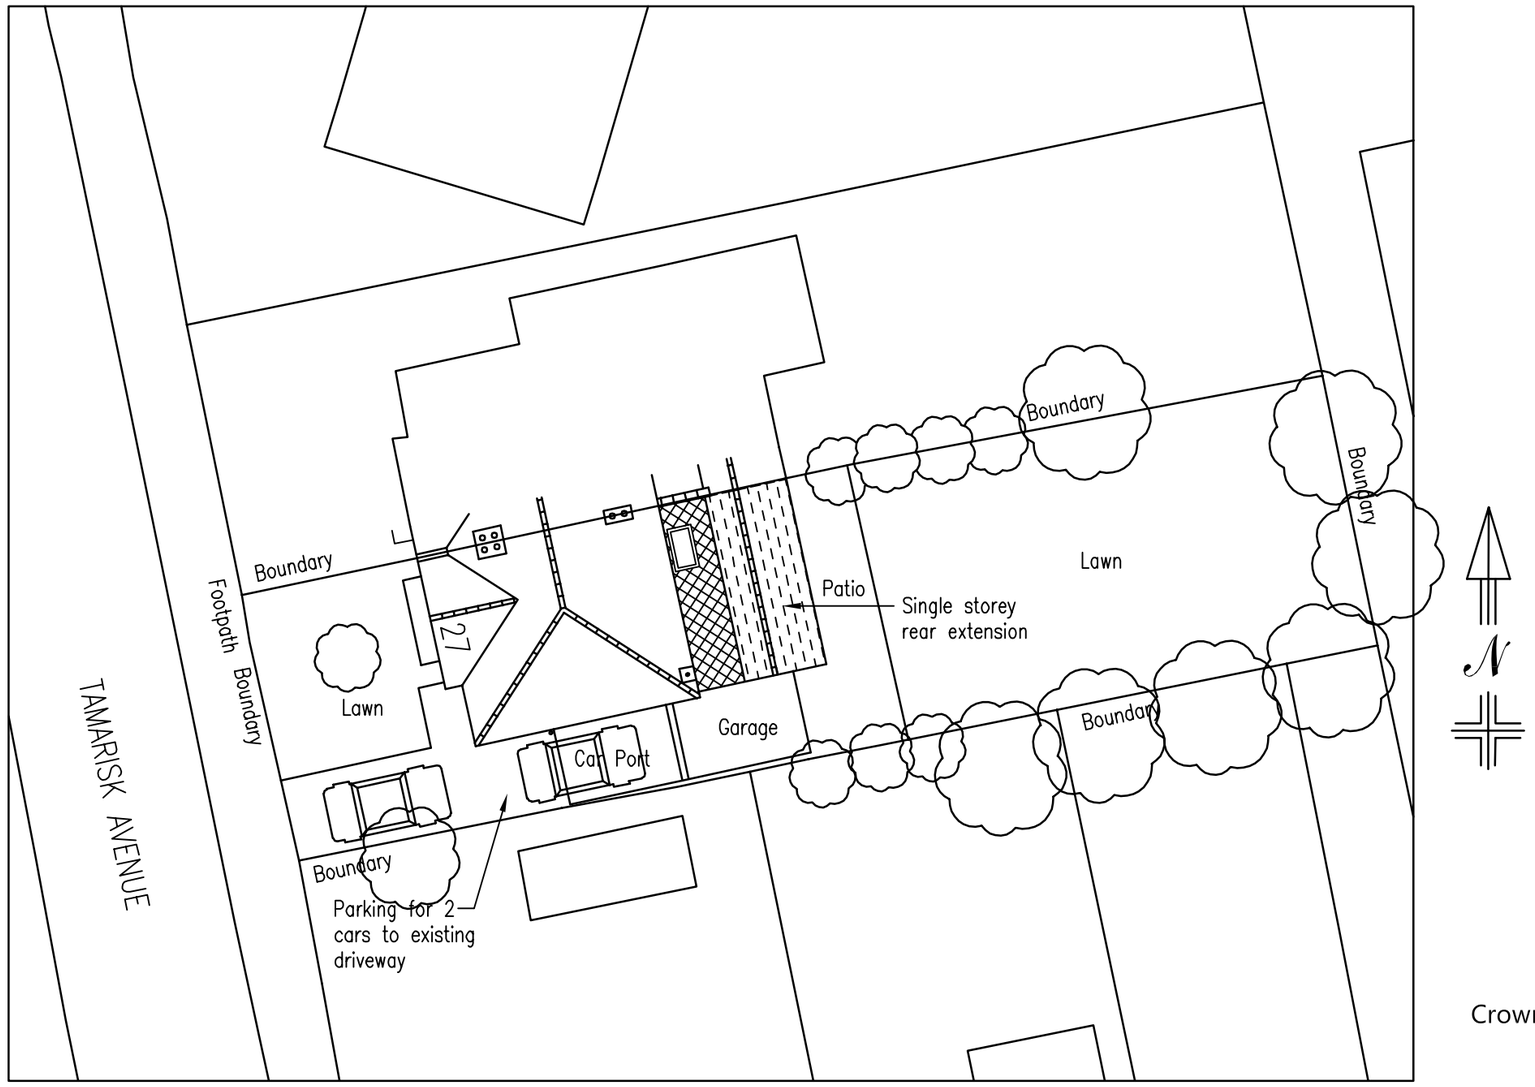

SITE PLAN

SCALE 1:200

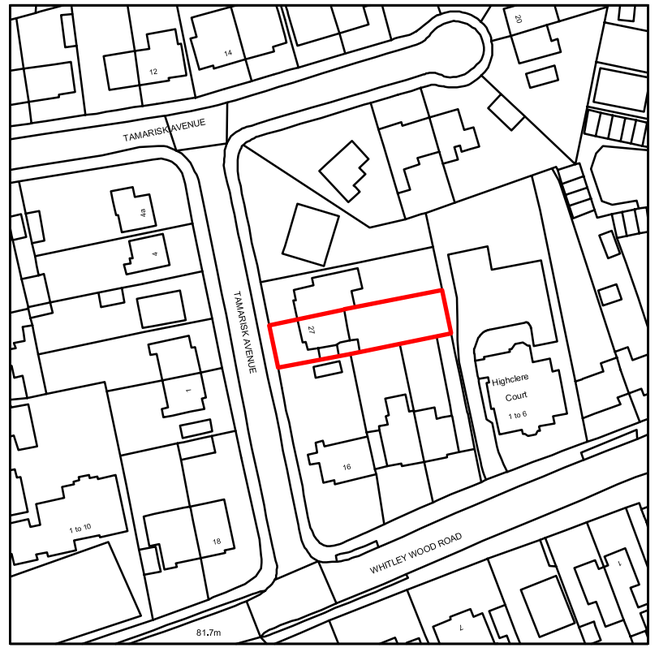

Crown Copyright and database rights 2019 OS Licence no. 100019980

LOCATION PLAN

SCALE 1:1250

Plan Ahead
Drawing Services

26 Lamden Way, Burghfield Common, Reading. RG7 3LZ
Tel: 0118 9836039 Mobile Tel: 07940 828650 E-Mail: plan.ahead@btinternet.com
Website: www.plan-ahead-drawing-services.co.uk

DRAWING TITLE
SITE & LOCATION PLANS

CLIENT
MISS KENDALL

DATE	SCALE	PAPER
14/10/19	1:200 1:1250	A3
DRAWN BY	DRAWING NUMBER	REV.
D. HUISH	191009/02	

GENERAL NOTES

1. DIMENSIONS ARE TO BE CHECKED ON SITE BEFORE WORK PROCEEDS

2. ALL DIMENSIONS ARE IN MILLIMETRES UNLESS OTHERWISE STATED.

3. THIS DRAWING IS NOT TO BE REPRODUCED WITHOUT THE PERMISSION OF PLAN AHEAD DRAWING SERVICES.

REVISIONS

REF	DATE	DESCRIPTION