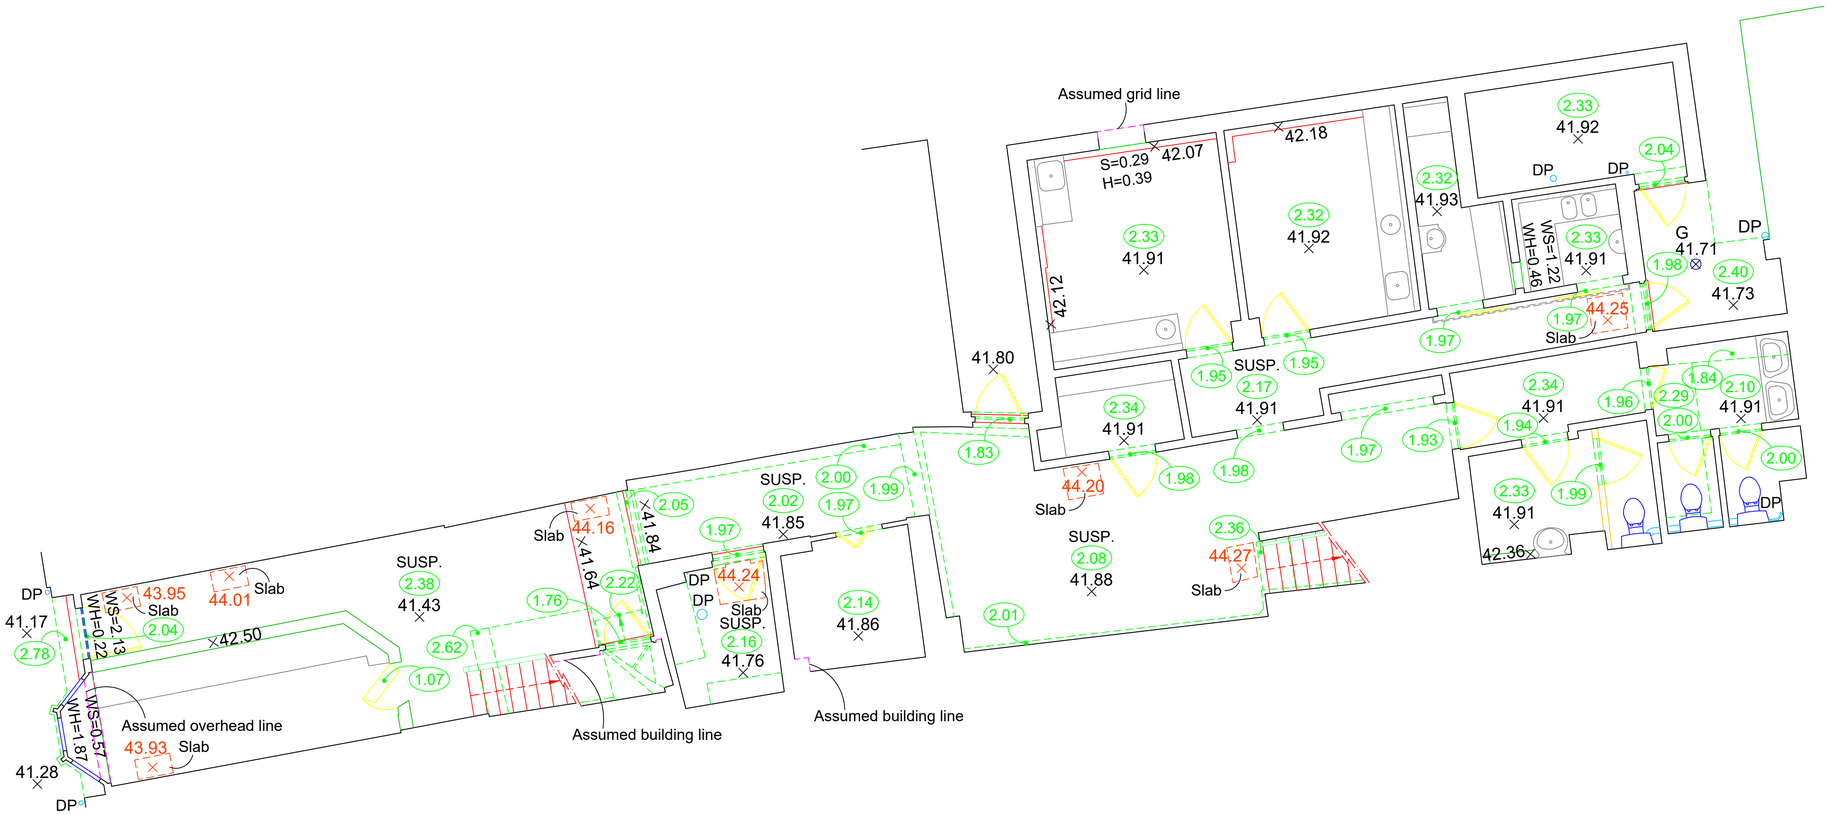


Sources:

Levels are related to Ordnance Survey Datum via GPS Observations

Survey location is related to Ordnance Survey Grid via GPS Oberservations

All information contained in this drawing (including digital data) should be checked and verified prior to any fabrication or construction.

Key:

WS Floor to Window Sill Height
WH Window Sill to Head Height
(2.30) Floor to Finished Ceiling Height
10.00 Finished Floor Level
FC False Ceiling
G Gully
IC Inspection Cover
V Vent
A/C Air Conditioning Unit
H Height
C Column

N
Indicative

Project: 43 and 43a London Street, Reading

Title: Ground Floor Plan

Point 2 Surveyors Ltd,
3rd Floor,
17 Slingsby Place,
London WC2E 9AB,
0207 836 5828
www.point2surveyors.com

Drawn By: SB

Scale: 1:50 @ A1

Date: January 2019

Dwg No: **LS2140/G/01**