

Ex01 Tower Ground Fl

Ex04 Foyer to Lounge

Ex05 Kitchen

Ex06 Worship Area to Lounge

Ex07, Ex08 Worship Area


Ex12 Meeting Room

Ex13 Meeting Room


Ex19 Tower Second Fl

Listed Building


Internal Door Elevation
Scale 1:50

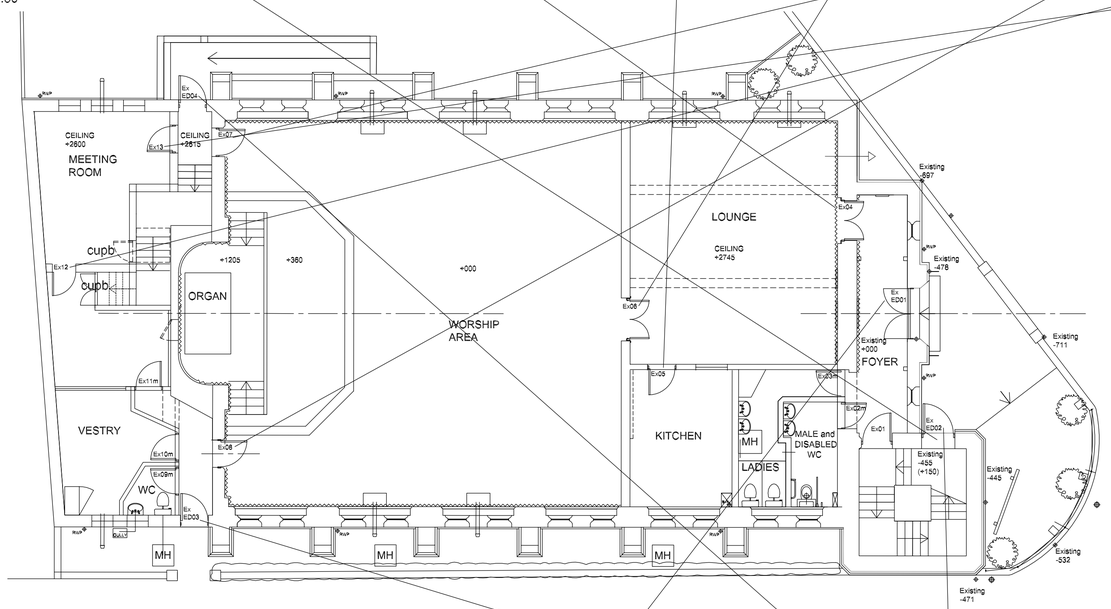

Ground Floor Plan

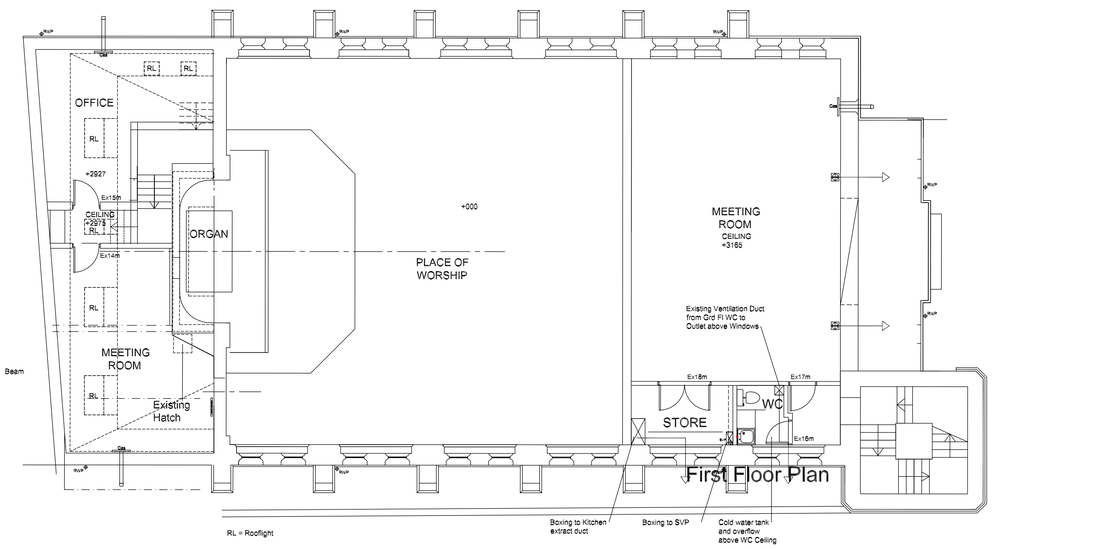


First Floor Plan

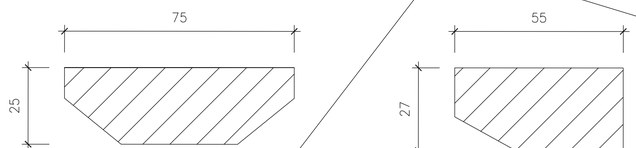

Door Architrave - DA01
SCALE 1:1

Door Architrave - DA02
SCALE 1:1

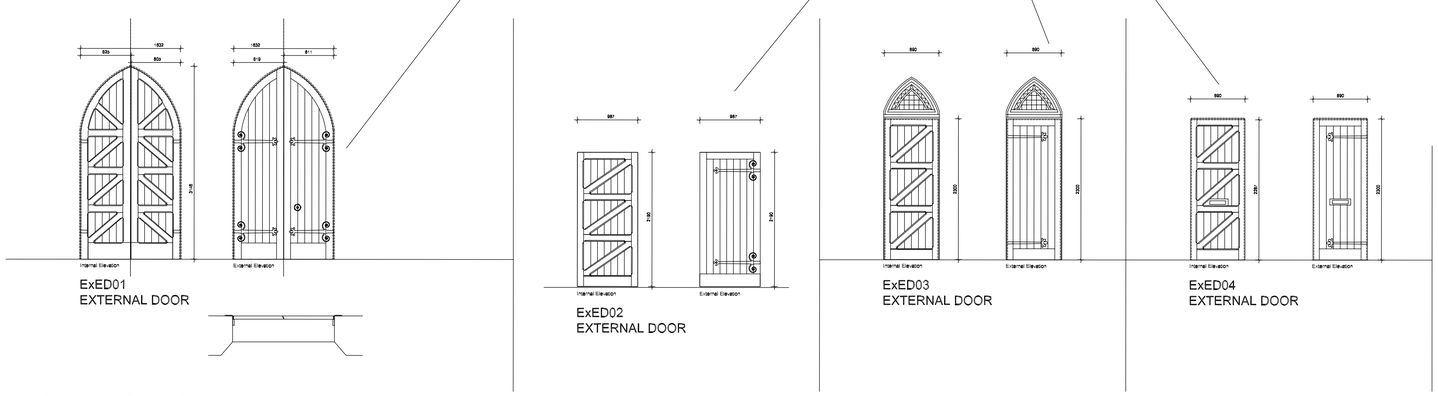


ExED01
EXTERNAL DOOR

ExED02
EXTERNAL DOOR

ExED03
EXTERNAL DOOR

ExED04
EXTERNAL DOOR

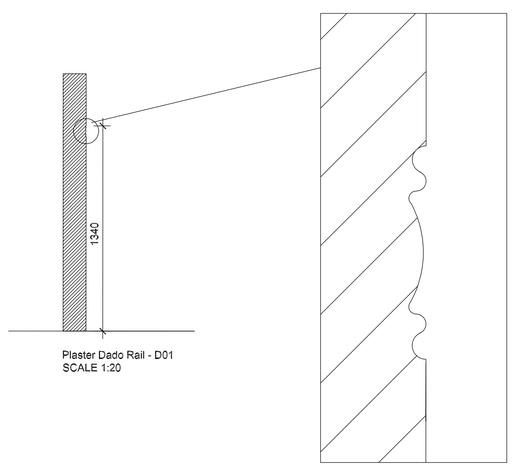

Plaster Dado Rail - D01
SCALE 1:20

External Door Elevation
Scale 1:50

REV	DESCRIPTION	DATE
B	General update	July 18
A	Services added	July 18

CLIENT
Caversham Baptist Church

PROJECT
Refurbishment

TITLE
Existing
Doors and Joinery

SCALE		DRAWN BY
1:50@A1		OO
DATE	DRAWING NO.	REV.
March 18	1972/S02	B

DLK
ARCHITECTS
Chiltern Chambers, St Peter's Avenue
Caversham, Tel 0118 944 9856
enquiries@dlkarchitects.com

Daniel Lelliott Krauze Limited - Registered In England No. 2744593 - Trading As DLK Architects
© DANIEL LELLIOTT KRAUZE LTD.