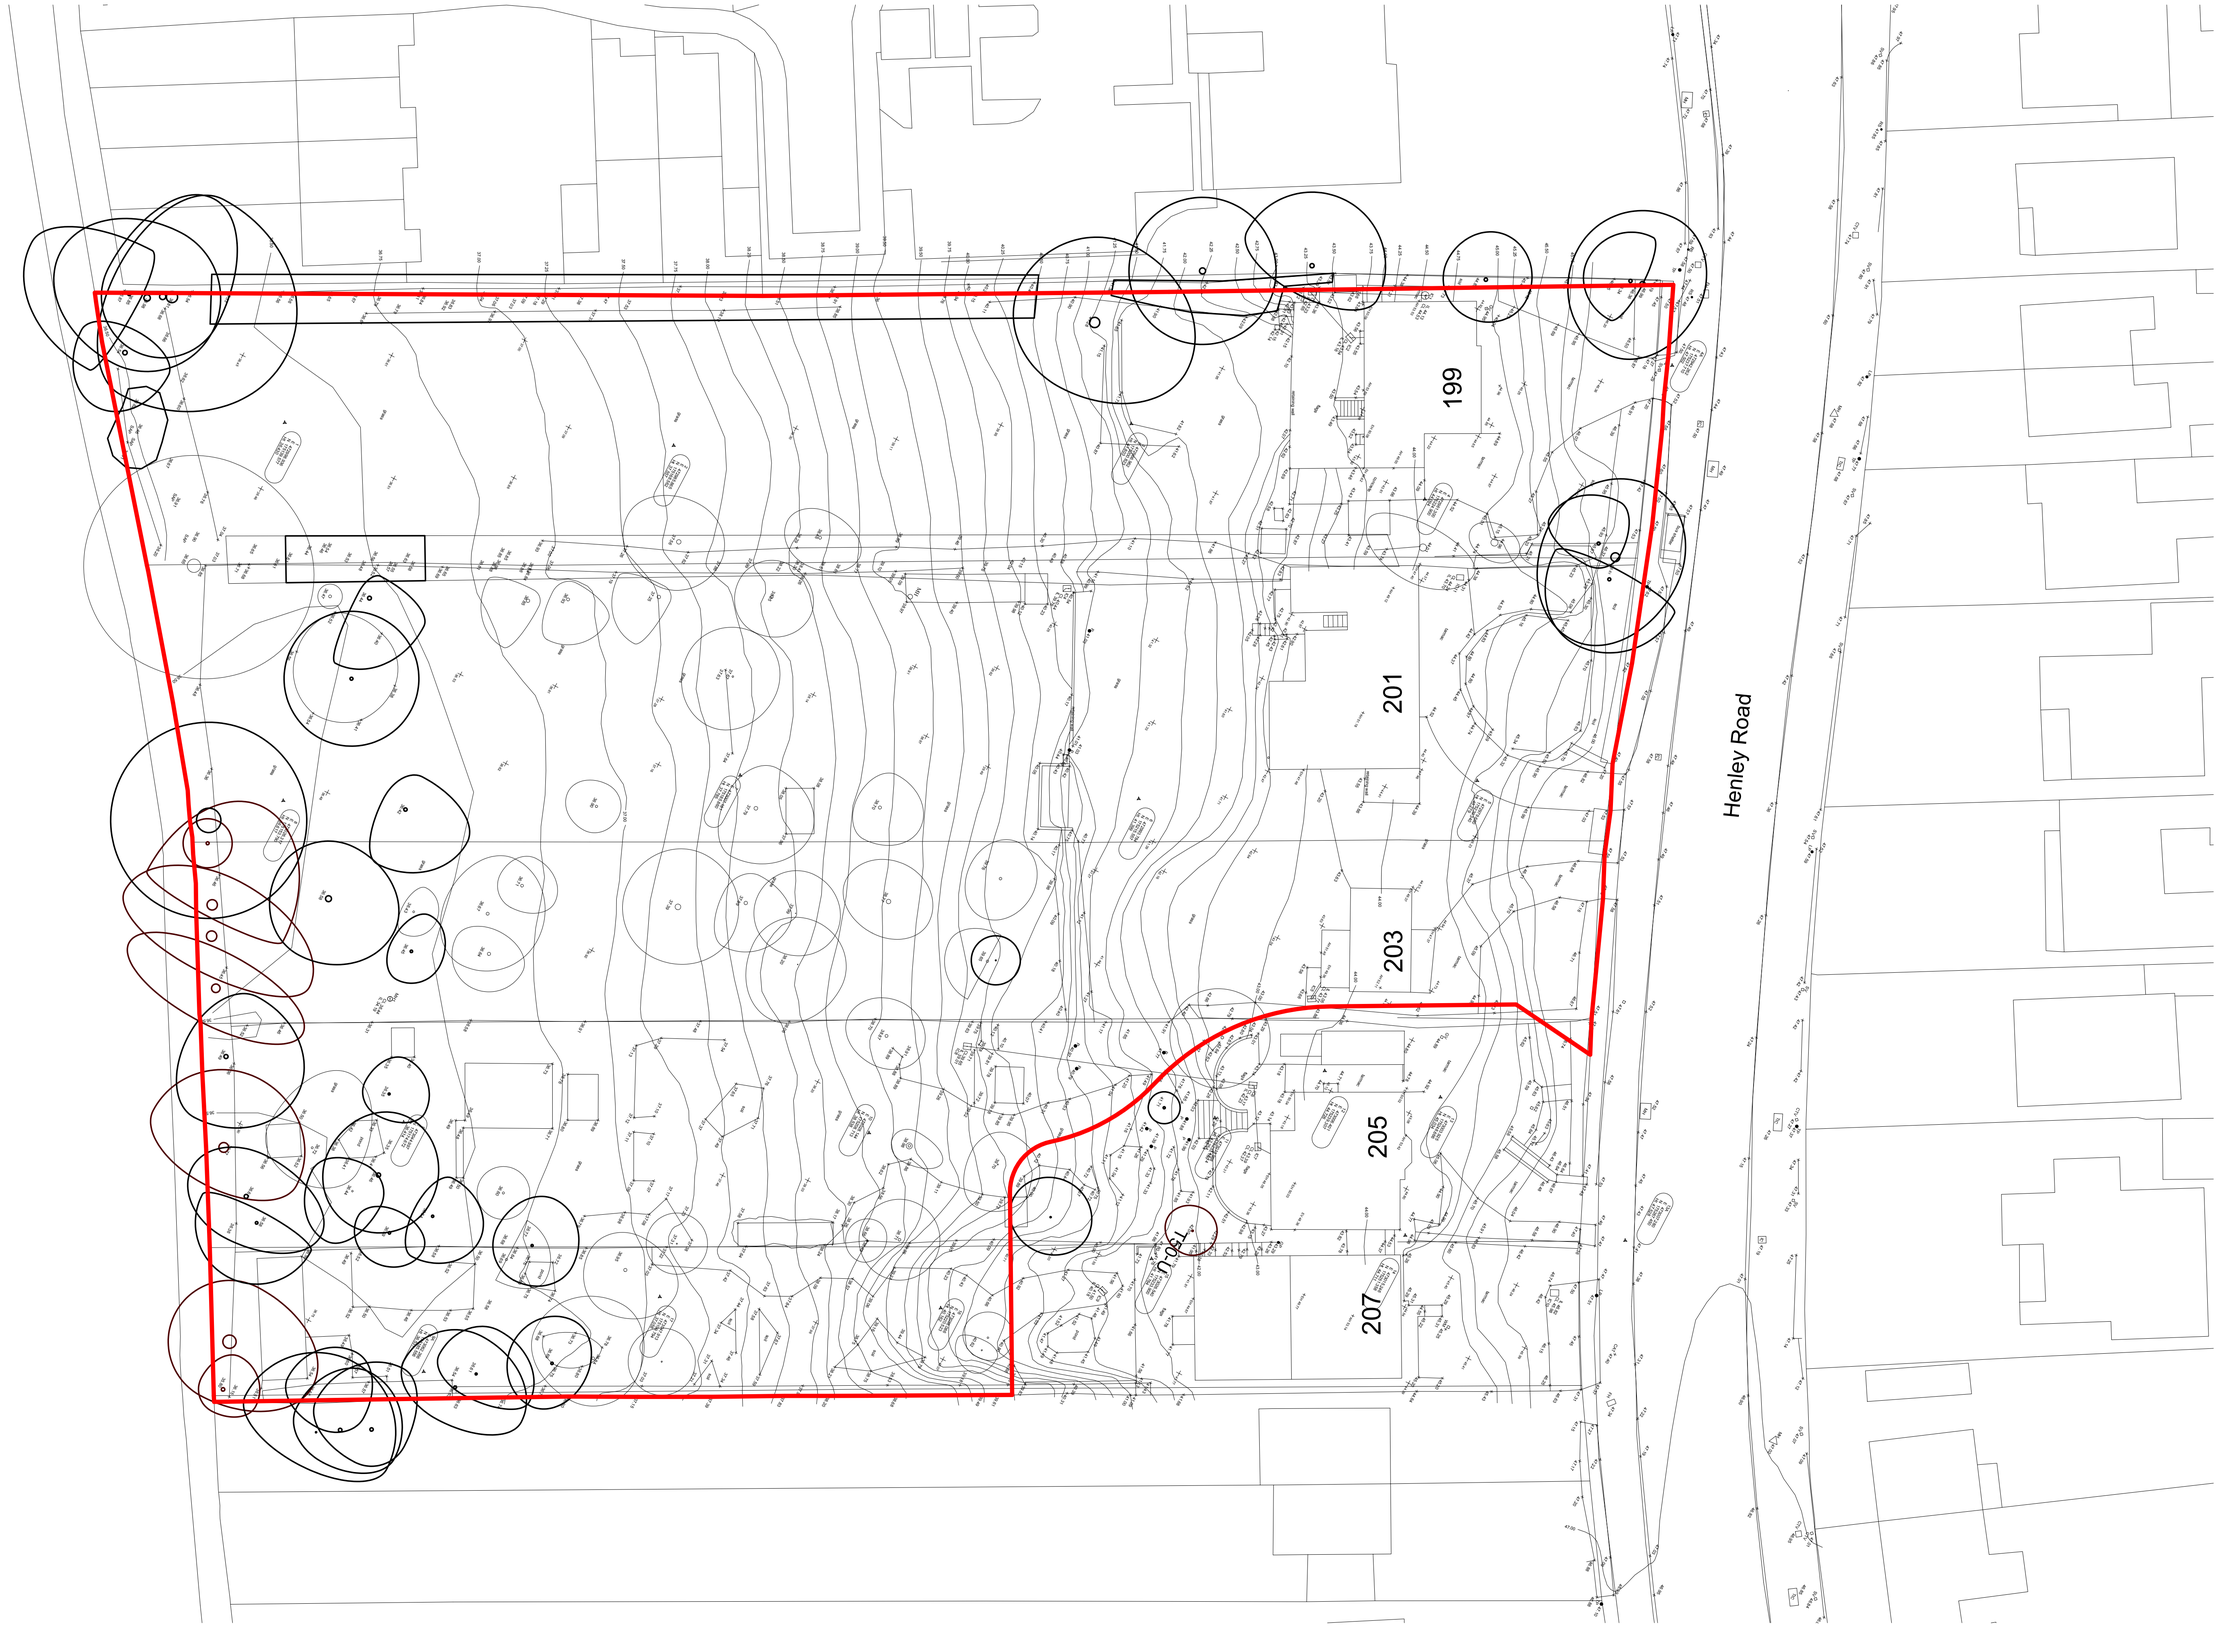



0m 5m 10m 15m 20m

| Rev | Date | Description |
|---|---|---|
| - | 26.04.19 | Issue for Planning |

| Dwn | Ckd |
|---|---|
| ed | SH |

| | |
|---|---|
| Drawn | ed |
| Checked | SH |
| Date | 26/04/19 |
| Scale @ A1 | 1 : 250 |

**Henley Road, Caversham**

Existing Site Plan

**AA7440-2002**
**REV -**

PRP

Signature
setting the standard for senior care

CDM REGULATIONS 2015. All current drawings and specifications for the project must be read in conjunction with the Designer's Hazard and Environment Assessment Record. All intellectual property rights reserved.

Designed with reference to the surveys, information and reports listed:
Xxxxxxxxxxxxx Xxxxxxxxxxxxx, Xxxxxxxxxxx Xxxxxxxxxx,
Xxxxxxxxxx Xxxxxxxxxx, Xxxxxxxxxxx Xxxxxxxxxx, Xxxxxxxxxxxx
Xxxxxxxxxx.