



Ground Floor
Scale 1:100

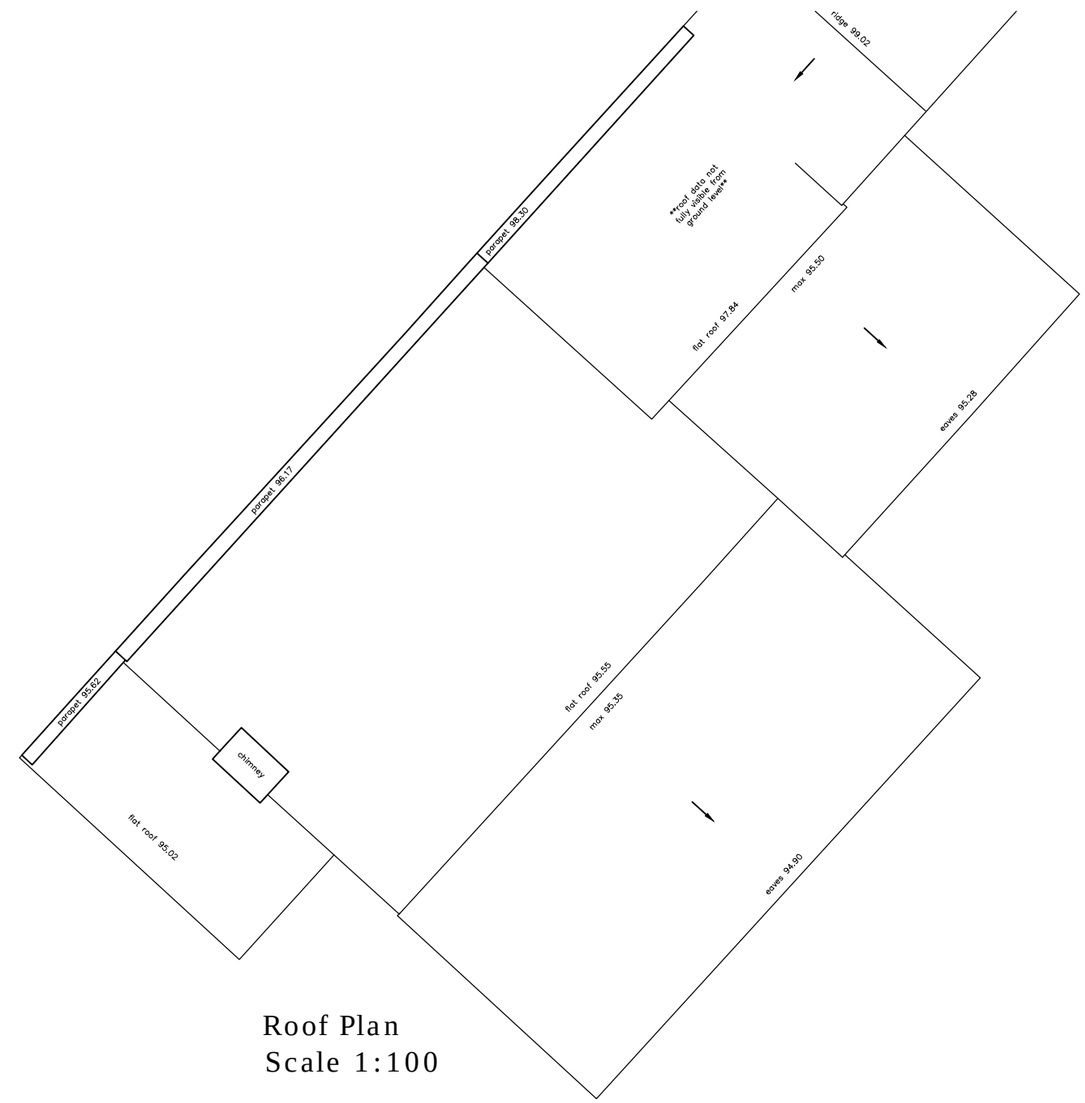

Roof Plan
Scale 1:100

1: 1 0.1 m
1: 20 2 m
1: 50 5 m
1: 100 10 m
1: 200 20 m
1: 500 50 m
1:1250 125 m

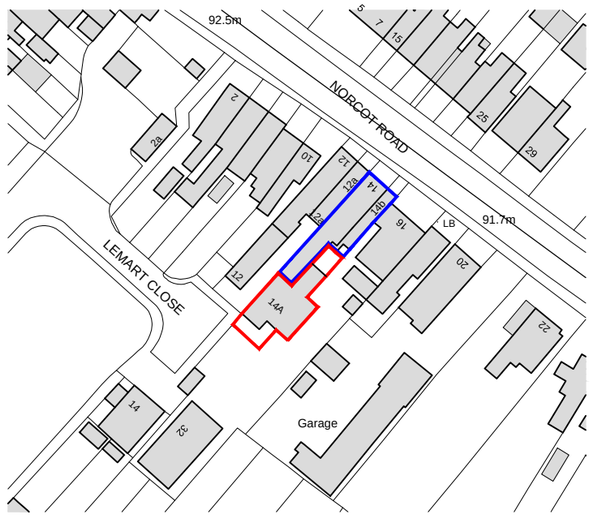

Location Plan
Scale 1:1250

Ordnance Survey, (c) Crown Copyright 2017. All rights reserved. Licence number 100022432

N

PD PLANNING

Rev | Date | By | Note

Project
14A Lemart Close
Tilehurst, Reading
RG30 4UE

Title
EXISTING PLANS

Drawing Number: 17A055/EXT/PL11
Revision: -

Date	Drawn	Scale	Paper
DEC '17	AN	see drgs	A3

artichoke : architectural consultancy
71 Clewer Hill Road - Windsor - SL4 4DE
t: 01753 830 422 - m: 07793 318 035
chris.dale@artichoke-design.co.uk