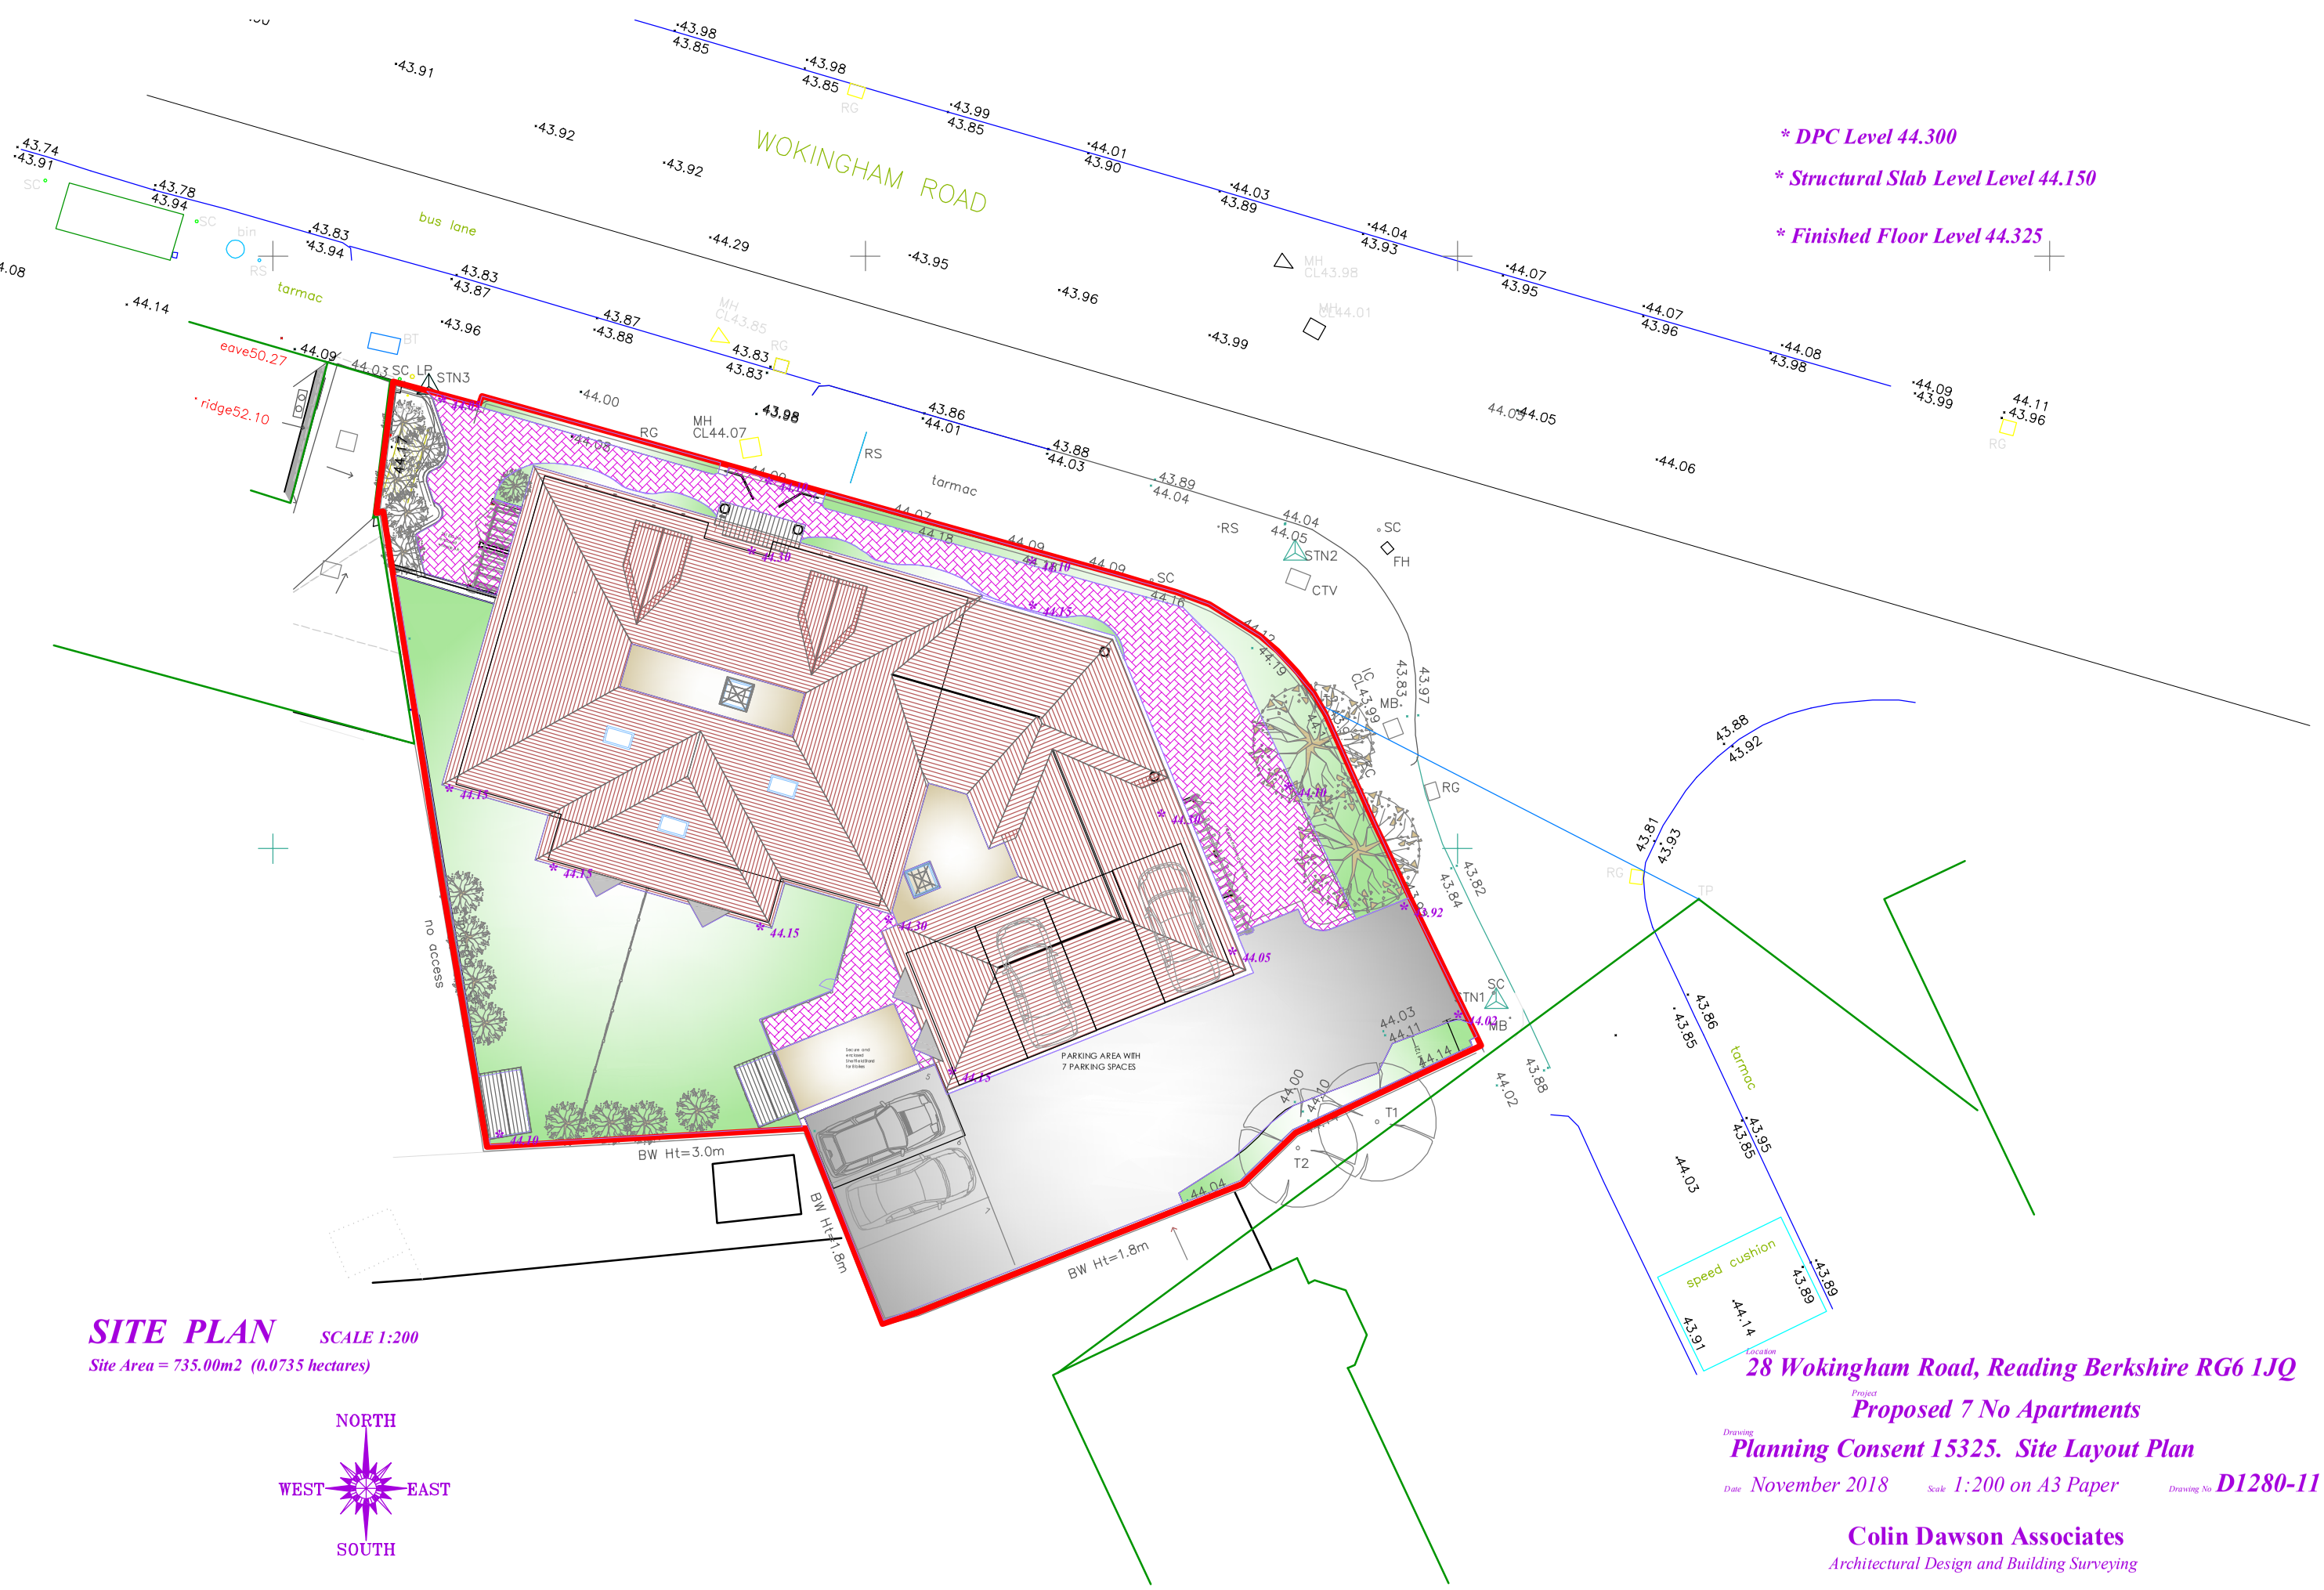

SITE PLAN

SCALE 1:200

Site Area = 735.00m2 (0.0735 hectares)

NORTH
WEST EAST
SOUTH

Scale 1:200

0 5 4 15 20

Location
28 Wokingham Road, Reading Berkshire RG6 1JQ

Project
Proposed 7 No Apartments

Drawing
Planning Consent 15325. Site Layout Plan

Date November 2018 Scale 1:200 on A3 Paper Drawing No D1280-11

Colin Dawson Associates

Architectural Design and Building Surveying

Malvern House,
1 Malvern Way
Twyford Reading Berkshire RG10 9PY

01189343322
cdadesign@ntlworld.com