



Existing GF plan

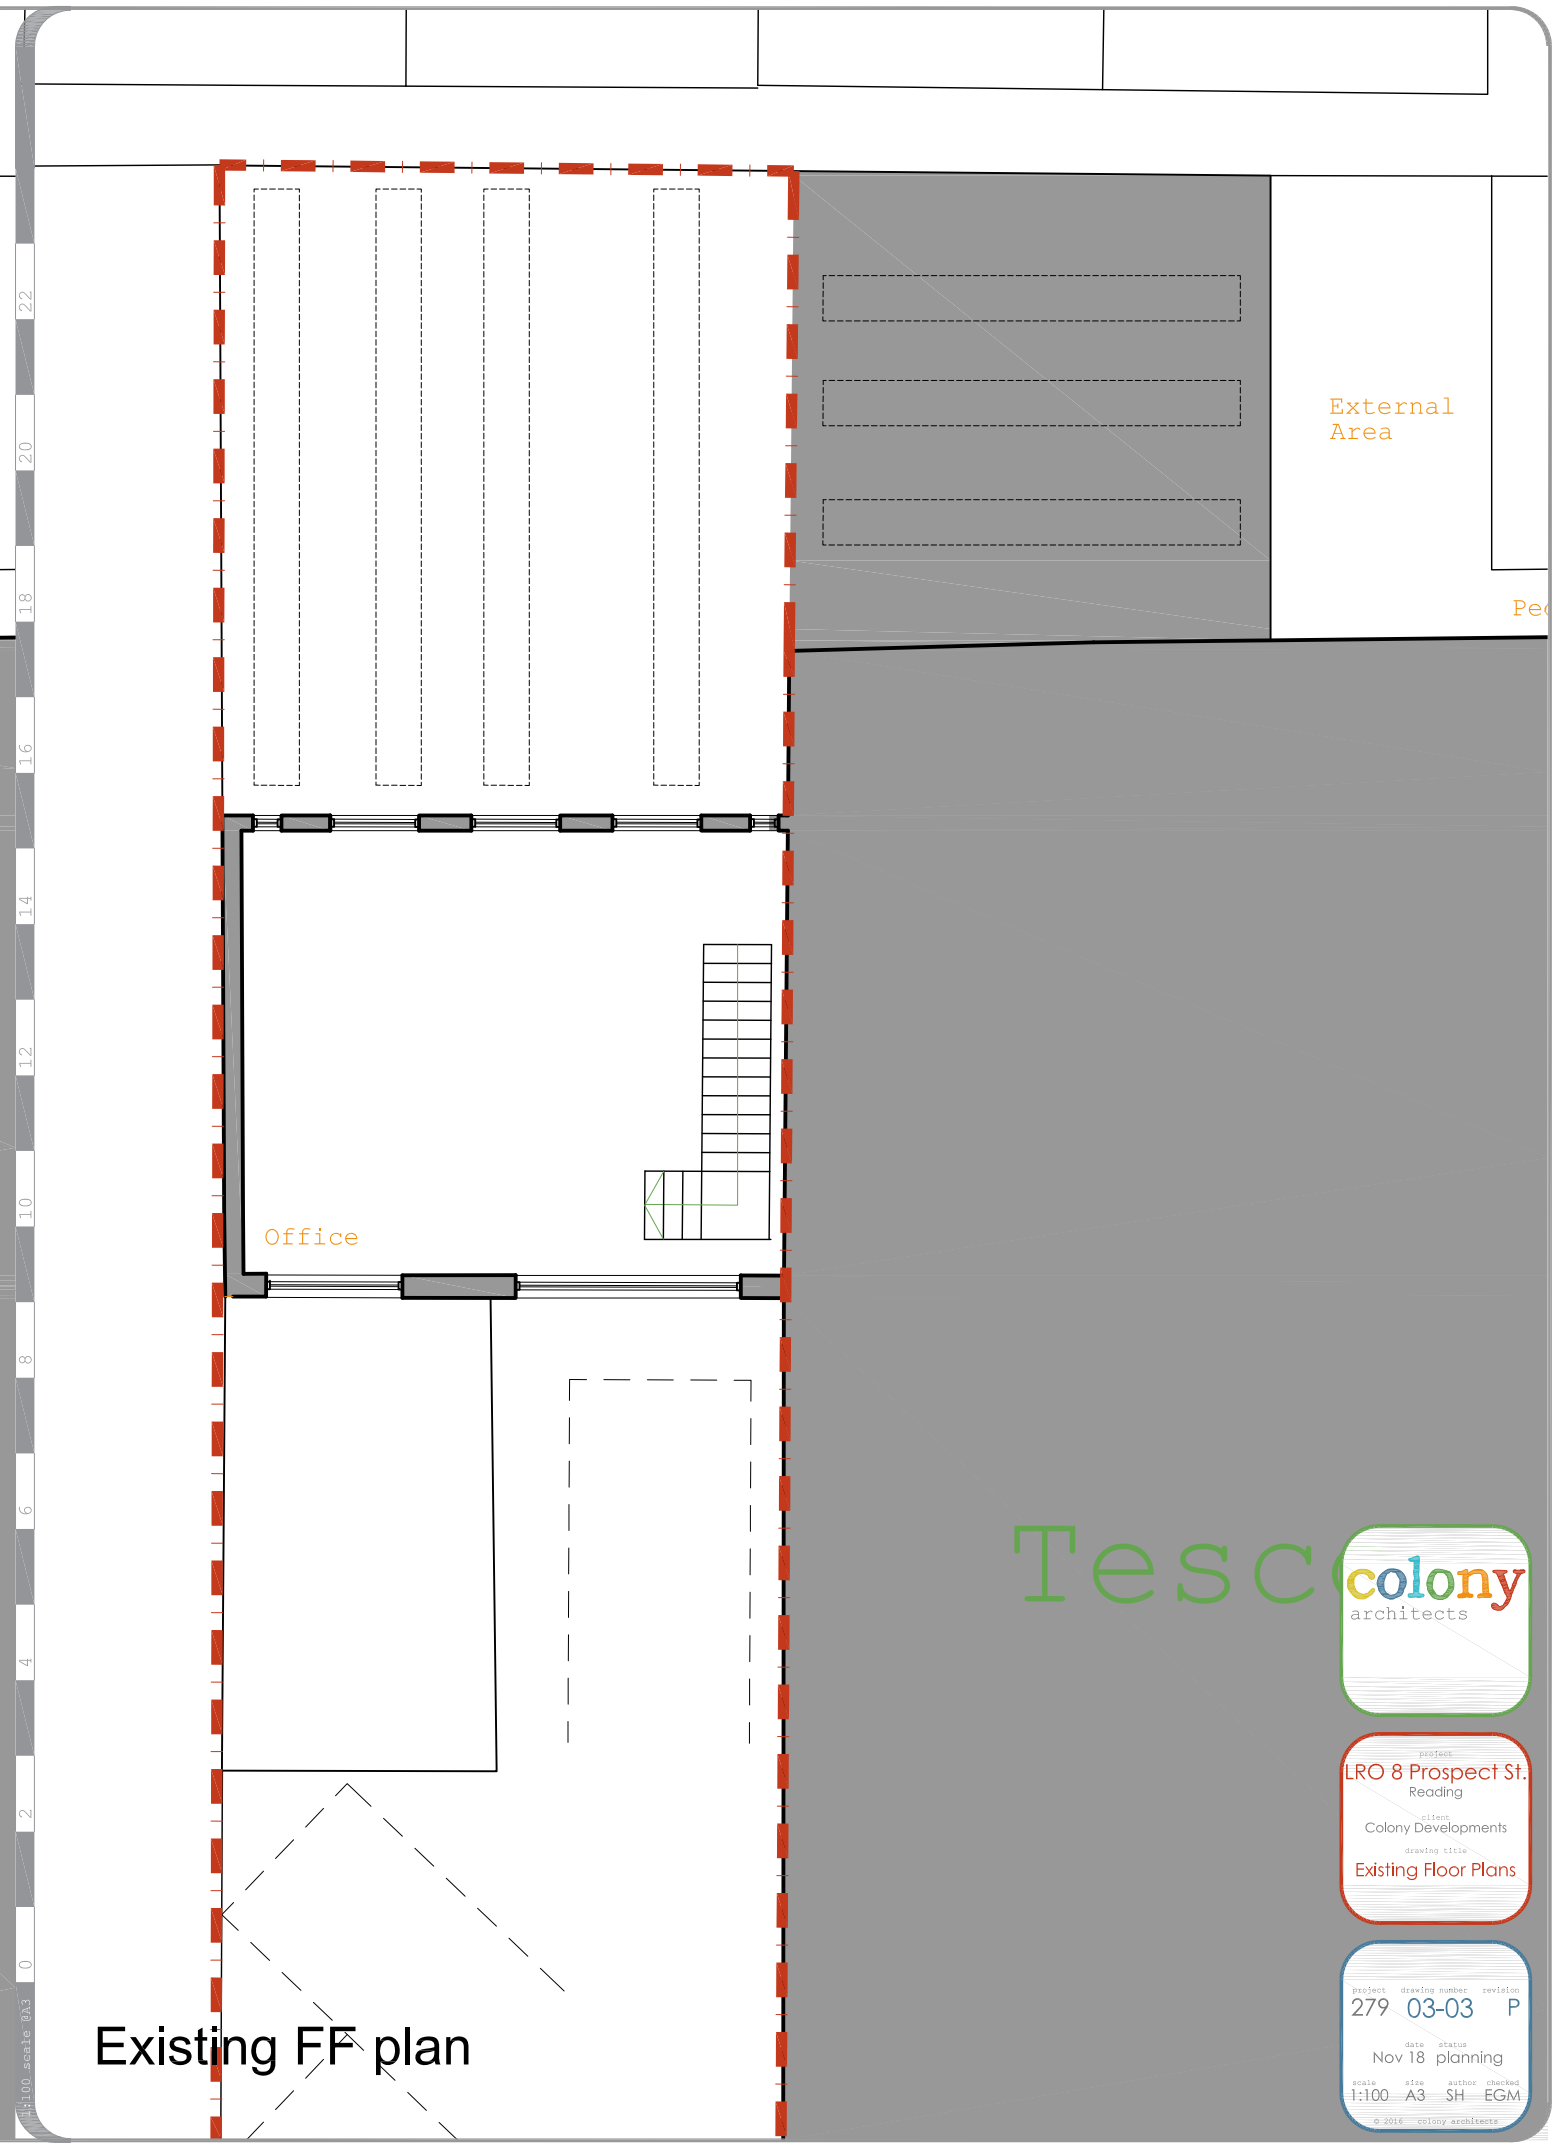


Existing FF plan

colony architects

project
LRO 8 Prospect St.
Reading
client
Colony Developments
drawing title
Existing Floor Plans

project 279 | drawing number 03-03 | revision P
date Nov 18 | status planning
scale 1:100 | size A3 | author SH | checked EGM

© 2016 colony architects