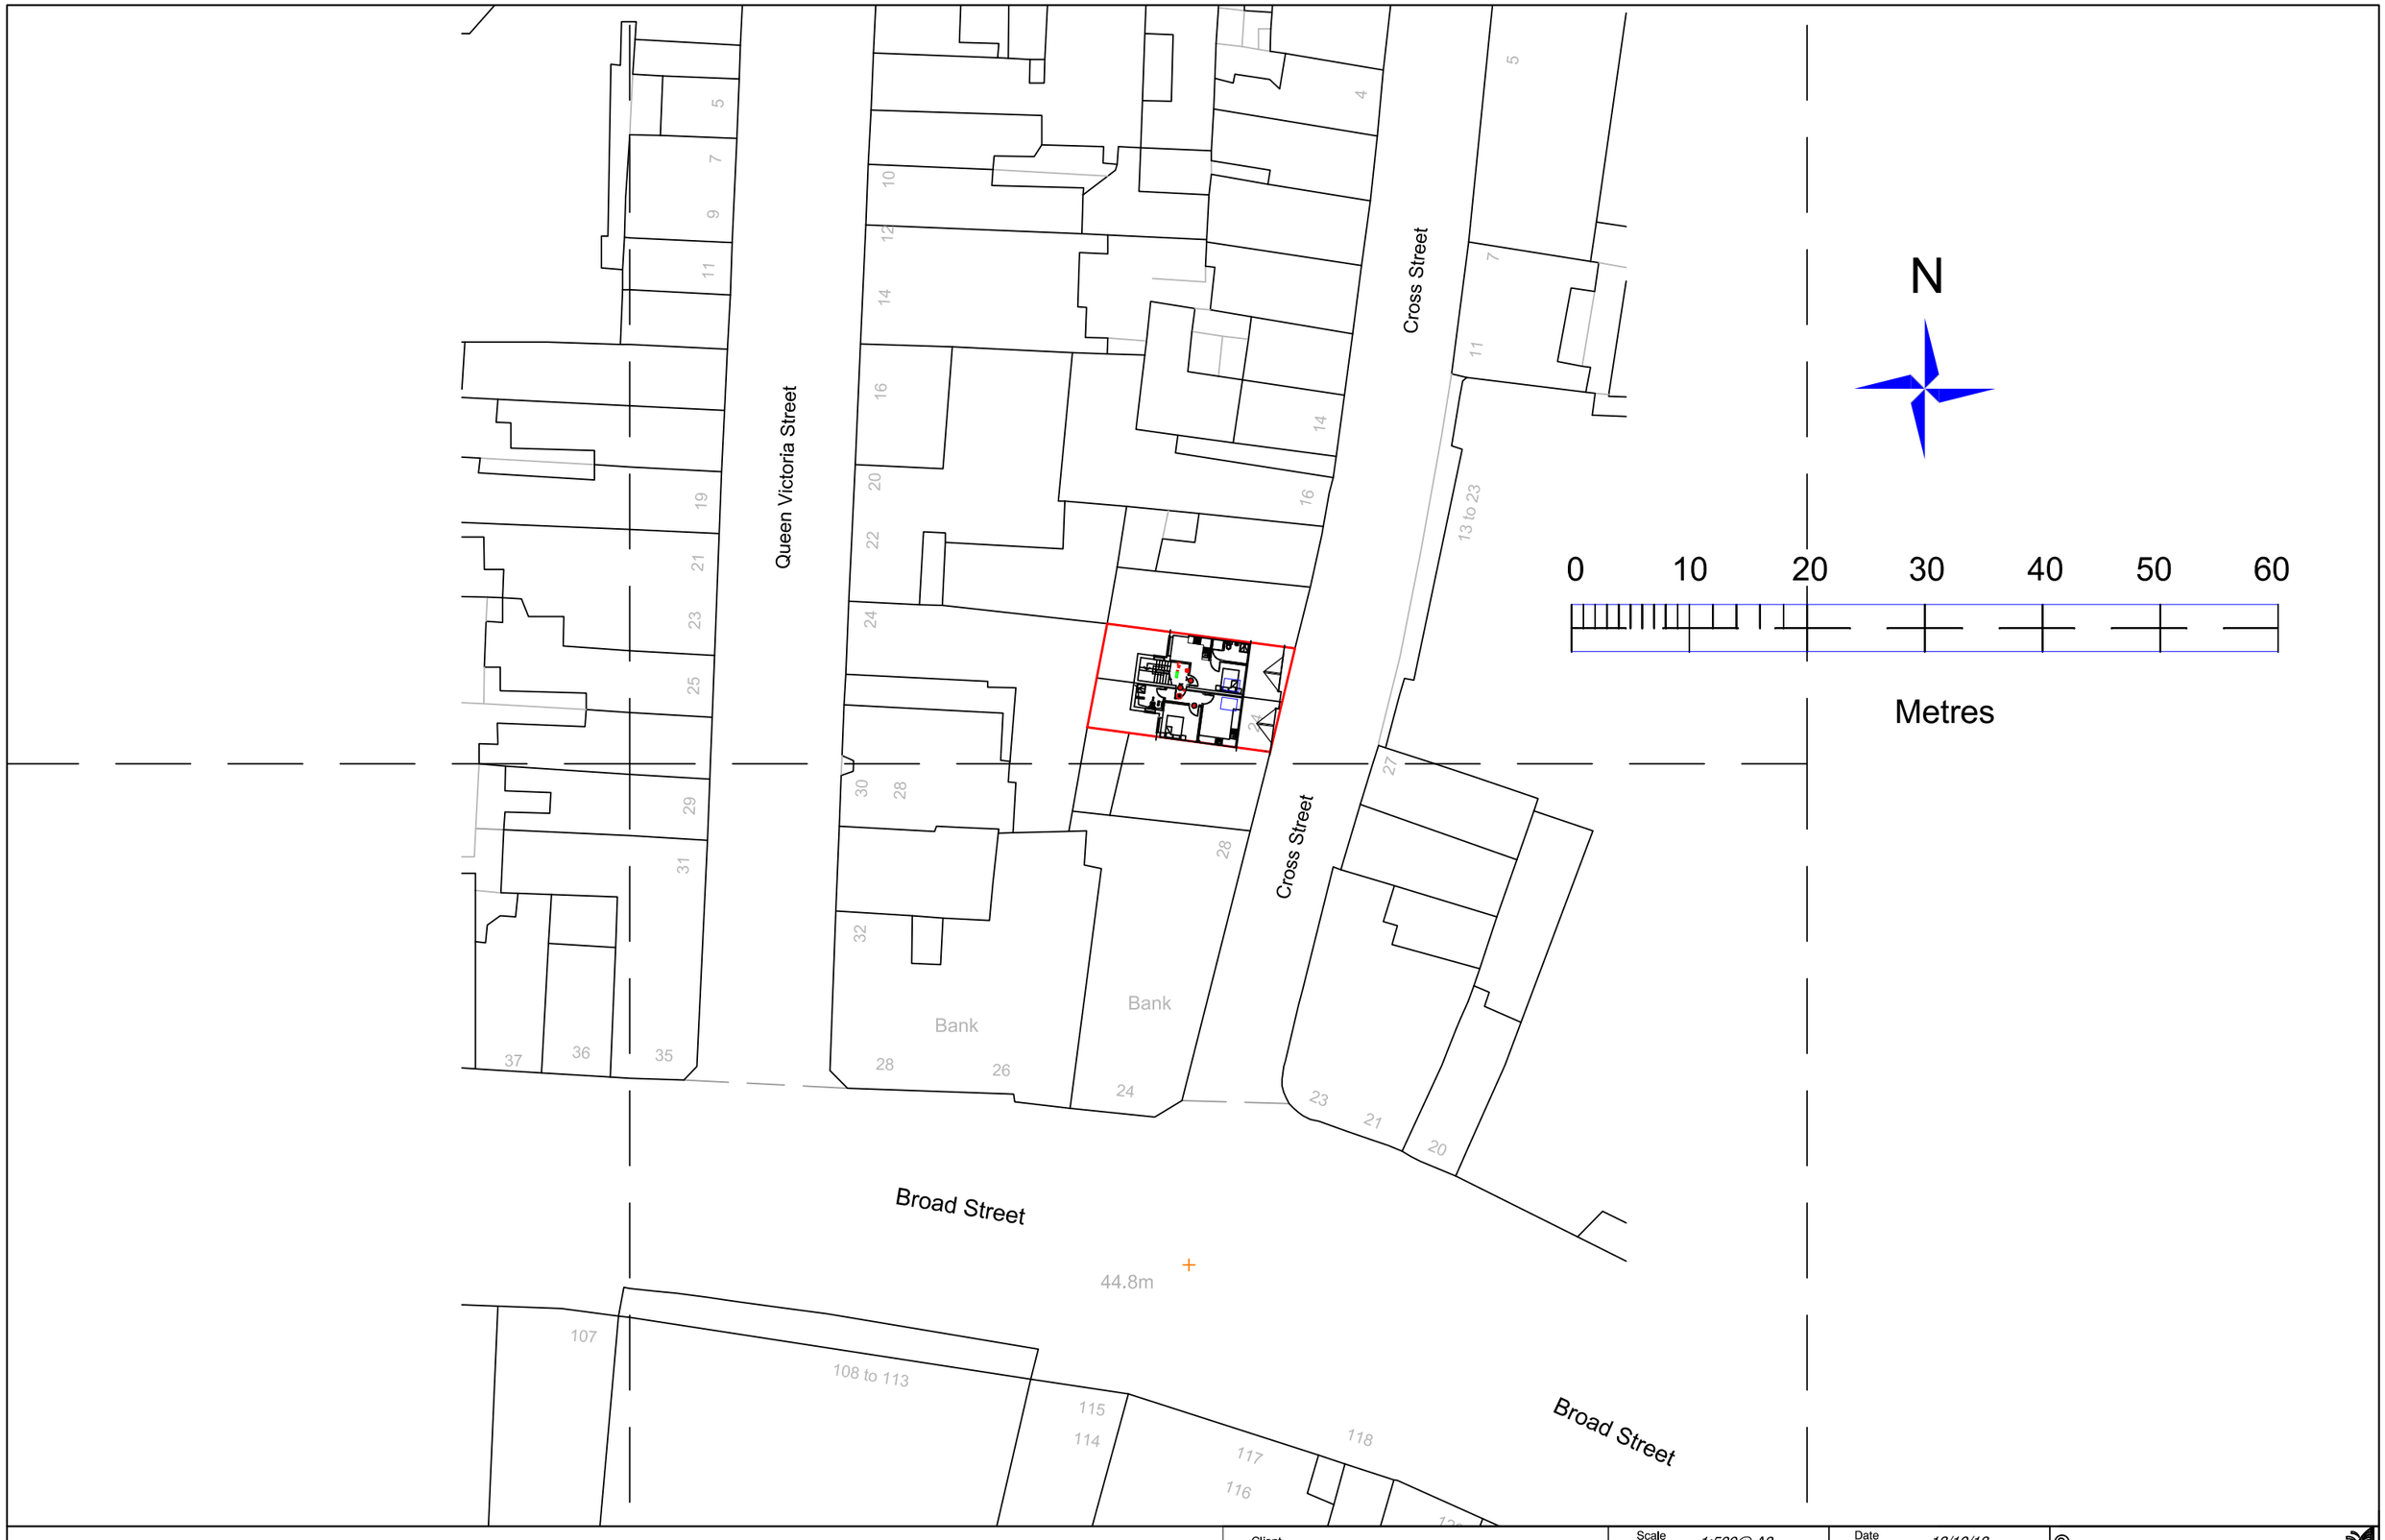


Client	*V. Tandon*	Scale *1:500@ A3*	Date *18/10/18*	©
Project	*Apartment Development - Dormer Level, 22 - 24 Cross Street, RG1 1SN*	Designed *R.F.L*	Drawn *R.F.Lilupe*	
Title	*Site Plan*	Checked *R.F.L*	Revision *-*	
		Drawing No. *02.347.18*		

PALMLEAF
ARCHITECTS
10 Tinley Cl., Queens Drive, Cottingham, East Yorkshire, HU16 4EN
T: 01482 845790
E: palmleafdesign@gmail.com