
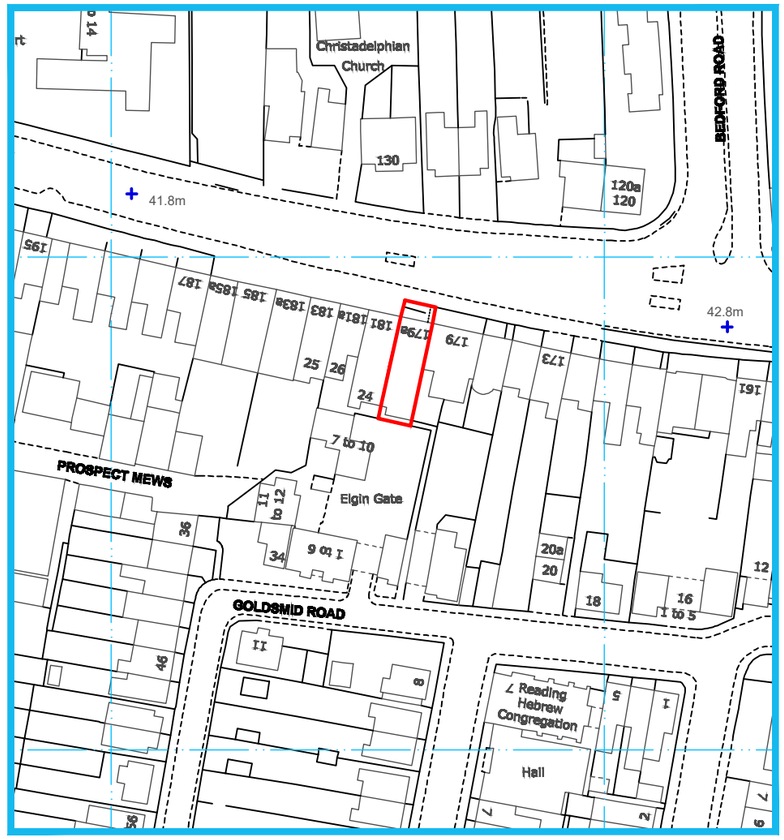


LOCATION MAP

SCALE 1:1250


N

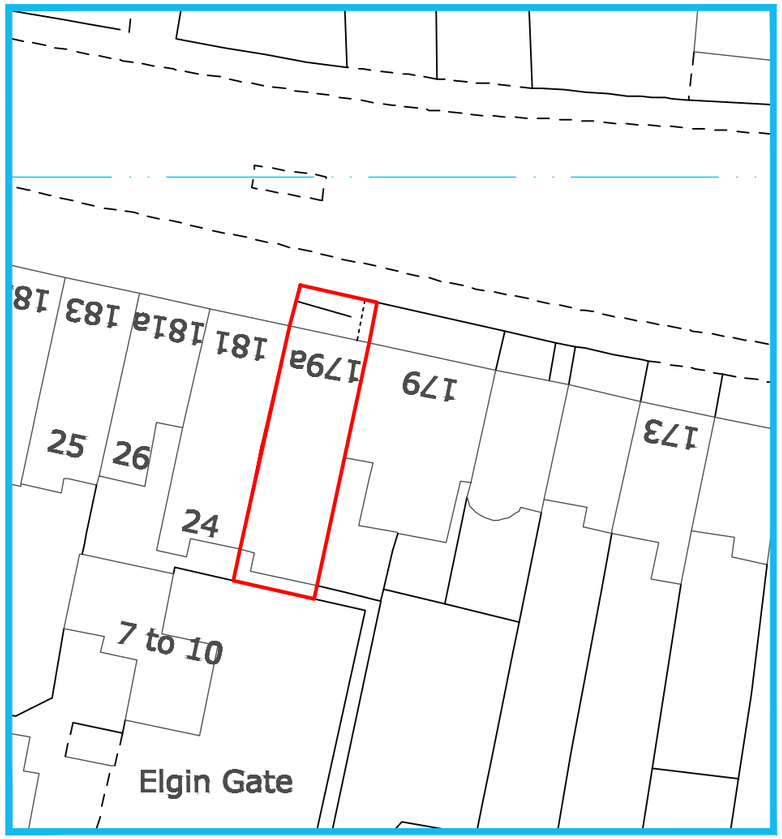

EXISTING SITE PLAN

SCALE 1:500

N

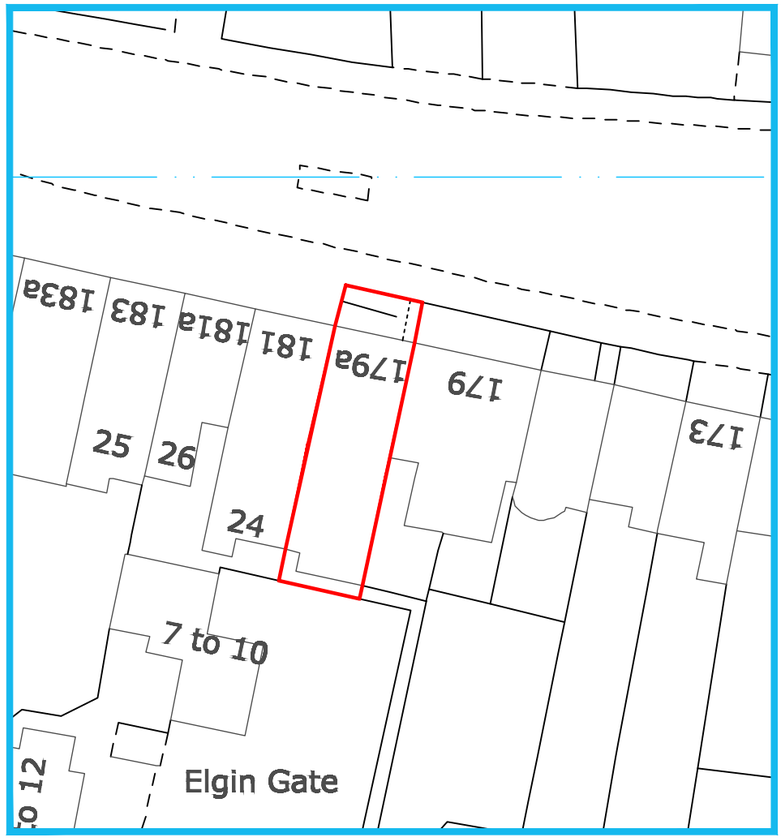

PROPOSED SITE PLAN

SCALE 1:500

N

ARCADIA
DESIGN CONSULTANTS
12 Stanton Close, Earley,Berkshire. RG6 7DX
Contact : 0118 327 9645
www.arcadia-design.co.uk

KEY:

Existing Proposed

0 10m 20m 40m (1:1250) 80m

0 5m 10m 20m (1:500) 40m

NOTES:

1. THIS DRAWING IS COPYRIGHT AND SHOULD NOT BE REPRODUCED WITHOUT THE WRITTEN APPROVAL OF ARCADIA DESIGN CONSULTANTS.
2. ALL DIMENSIONS TO BE CHECKED ON SITE AND ANY DISCREPANCIES BROUGHT TO THE ATTENTION OF THE ARCADIA DESIGN CONSULTANTS.
3. NO DIMENSIONS TO BE SCALED.
4. THIS DRAWING IS TO BE READ IN CONJUNCTION WITH ALL OTHER RELEVANT ARCHITECTS, SERVICE ENGINEERS AND STRUCTURAL / CIVIL ENGINEERS DRAWINGS AND SPECIFICATIONS.
5. ALL RIGHTS RESERVED.

P L A N N I N G I S S U E

REV.	DATE	DESCRIPTION		
DWG NO:		PL/A411/04	SCALE	as shown @ A3
DATE		JUN. 2018	DRAWN BY	MQ

PROJECT
SINGLE STOREY SIDE & REAR EXTENSION AT 63 FAIRWATER DRIVE, WOODLEY - RG5 3JG

DRAWING TITLE
LOCATION & SITE PLAN