
K:\Projects\Residential Developers\Platinum SA Ltd, 50 Crown Street, Reading\6-TECHNICAL\Working Drawings\Working Drawings\200-Plans\ABC-WD-200-Exist Floor Plans.dwg

© check all dimensions and report all errors and omissions

Note:
Drawing to be read in conjunction with jsa architects construction specification: ####-WD-001.

All materials to be installed strictly in accordance with manufacturers recommendation.

All structural requirements and reinforcements to Structural Engineer design and specification, inclusive all lintels.

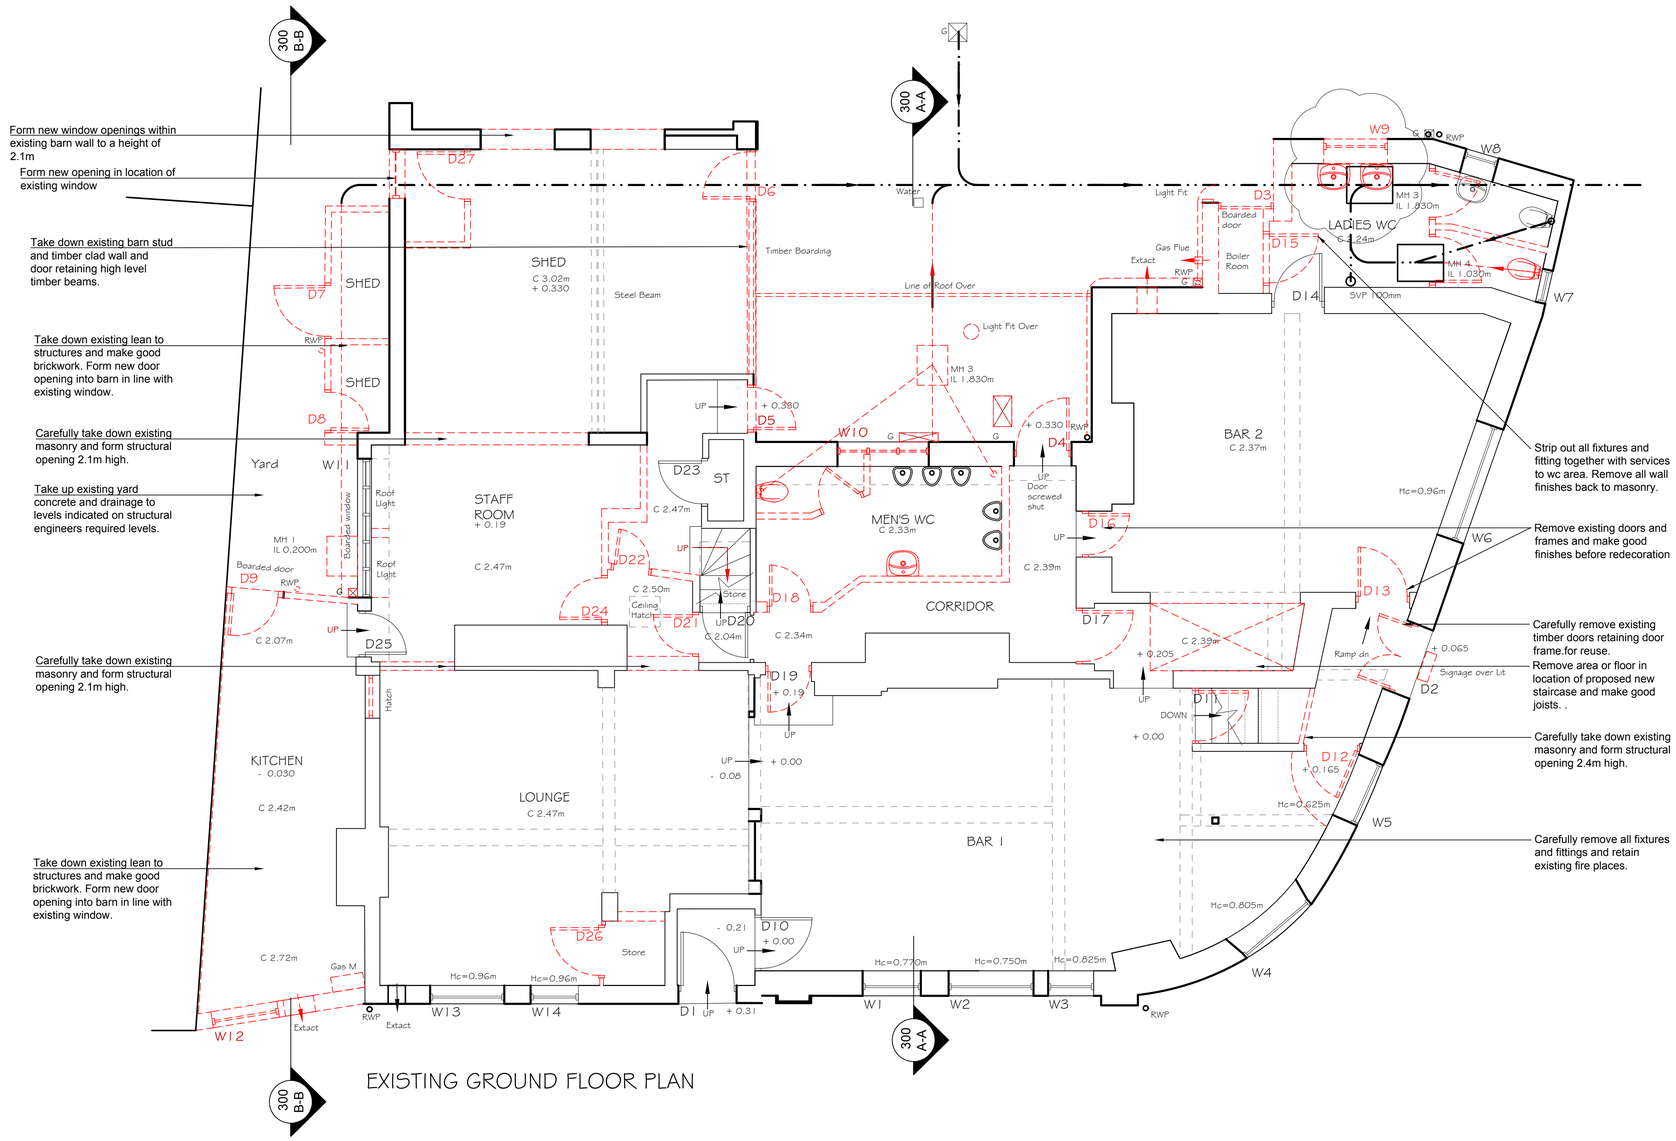


# Ground Floor Plan

| | | |
|---|---|---|
| | | |
| | | |
| | | |
| | | |
| | | |
| | | |
| | | |
| | | |
| | | |
| A | Door opening added | Jan 18 |

Revisions

**CONSTRUCTION**
Status

The Red Cow
50 Crown Street Reading
project :

WORKING DRAWINGS
Existing Ground Floor
Demolition Plan
title :

Platinum Developments Ltd
client :

jsa
jsa architects
tavistock house waltham road
woodlands park maidenhead
berkshire sl6 3nh
tel 01628 828241-4
fax 01628 828120
mail@jsaarchitects.com
www.jsaarchitects.com

drawn : DM checked:
date : NOV 2017
scale : 1:50@A1
project : PCSR
dwg no./ rev : WD-201A