The scaling of this drawing cannot be assured

Revision	Date	Initial
A - Revised for planning	19.03.18	SJ

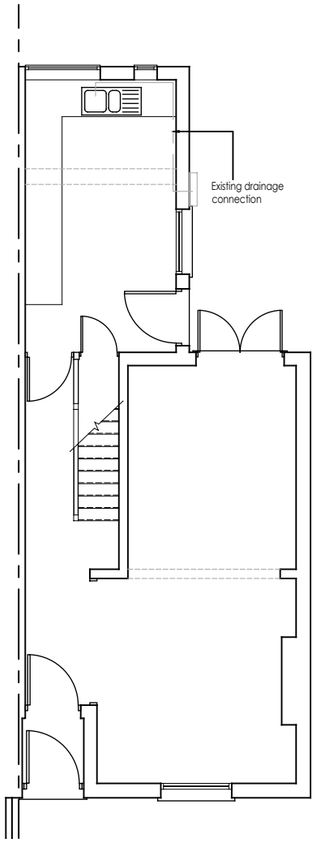

1 Ground Floor Plan
Existing SCALE 1:100

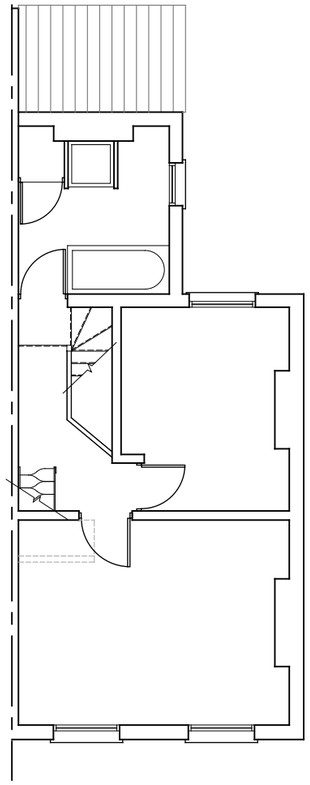

2 First Floor Plan
Existing SCALE 1:100

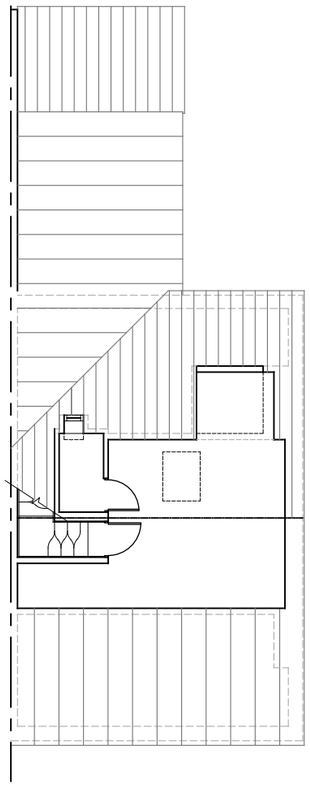

3 Loft Plan
Existing SCALE 1:100

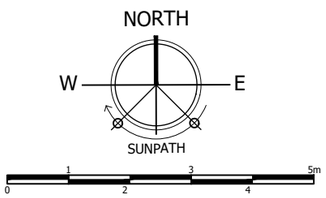

PLANNING

Project
53 Culver Road
Reading RG6 1QA

Drawing Title
Existing Plan Layouts

Date	Scale	Drawn by
22.01.18	As Noted@A3	SJ

Project No	Drawing No	Revision
066	002	A

This drawing has been prepared without the benefit of a measured building survey or topographic information.

ADSJ ASSOCIATES
ARCHITECTURE + DESIGN
68 Norton Road Woodley Reading Berkshire RG5 4AJ
07968 141918 info@adsj.co.uk www.adsj.co.uk