

1:100 SCALE BAR 0 1 2 3 4 5m

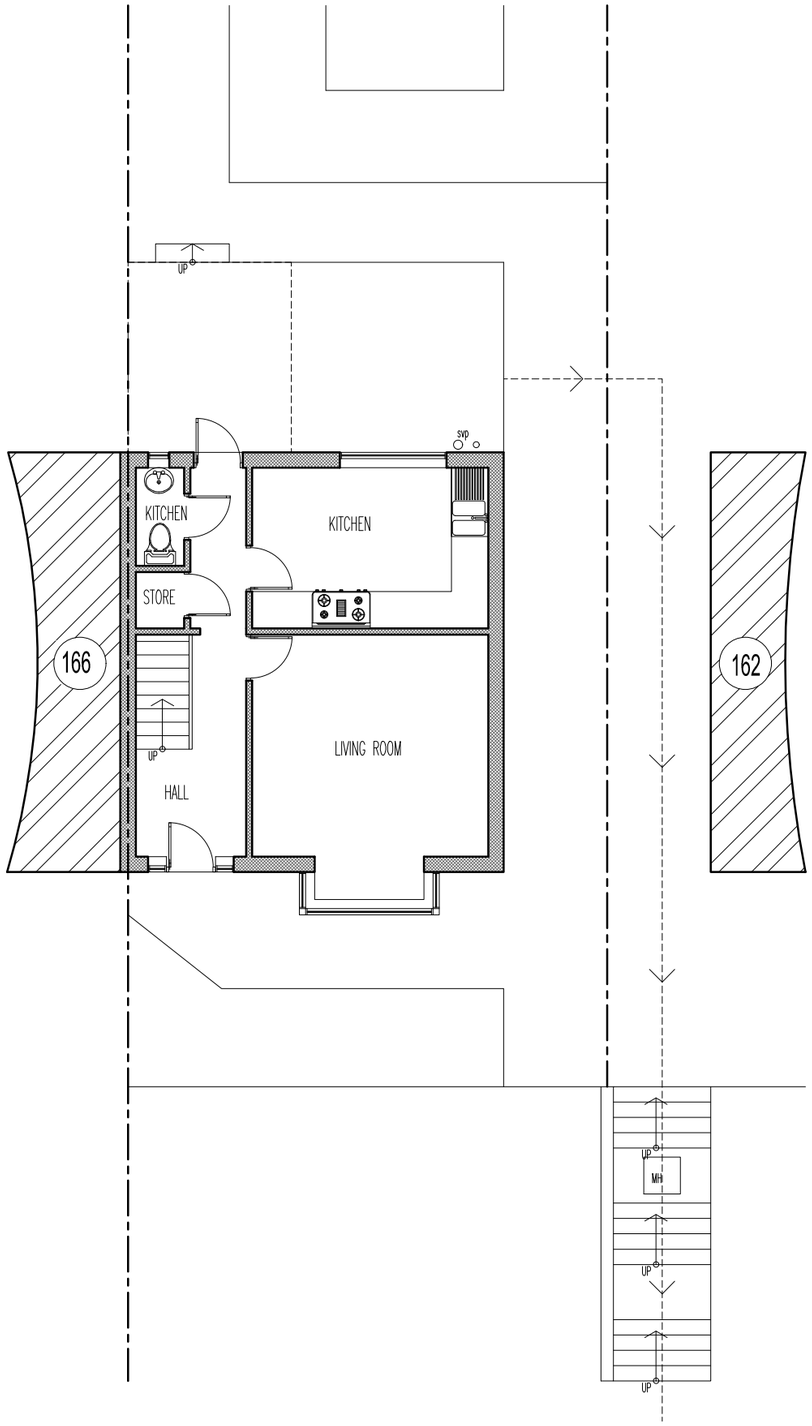

EXISTING GROUND FLOOR PLAN
SCALE 1/100

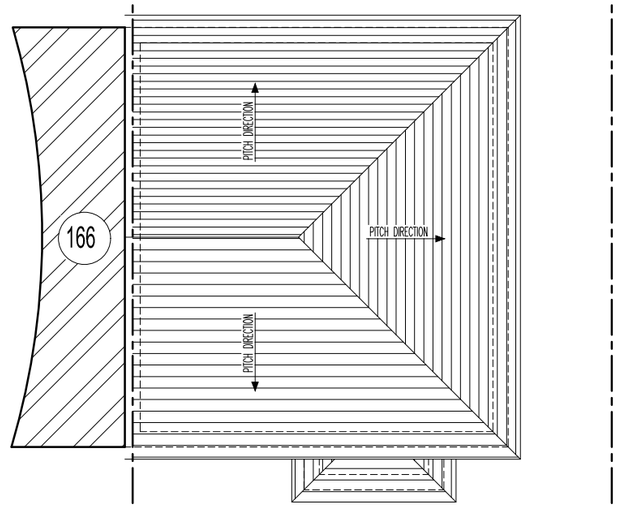

EXISTING ROOF PLAN
SCALE 1/100

REV	DATE	DESCRIPTION REVISION

Architecture | Planning

1 VANTAGE ROAD
SLOUGH
BERKSHIRE
SL1 2YQ
TEL: 01753 709770
MOB: 0774 8716893
www.saassociates.uk.com

SA ASSOCIATES
Creating Space for You

Registered LABC Partner with
SLOUGH BOROUGH COUNCIL

partner LABC

CLIENT:

MRS. RESHAM GARBUJA
164 CRESSINGHAM ROAD
READING
RG2 7LW

PROJECT TITLE :
PROPOSED 6M REAR EXTENSION
UNDER PRIOR NOTIFICATION

STATUS :
PLANNING

DRAWING TITLE
EXISTING PLANS

DRAWN KEVIN/C	SCALE 1 / 100	DRAWING NO. 1803/PN/01	
CHECKED SIKANDAR	DATE 2 FEB. 2018		
CERTIFIED	APPROVED	REF.NO.	REV: