
K:\Projects\Residential Developers\Platinum SA Ltd, 50 Crown Street, Reading\05-TECHNICAL\Working Drawings\Working Drawings\200-Plans\ABC-WD-200-Exist Floor Plans.dwg

© check all dimensions and report all errors and omissions

Note:
Drawing to be read in conjunction with jsa architects construction specification: ####-WD-001.

All materials to be installed strictly in accordance with manufacturers recommendation.

All structural requirements and reinforcements to Structural Engineer design and specification, inclusive all lintels.

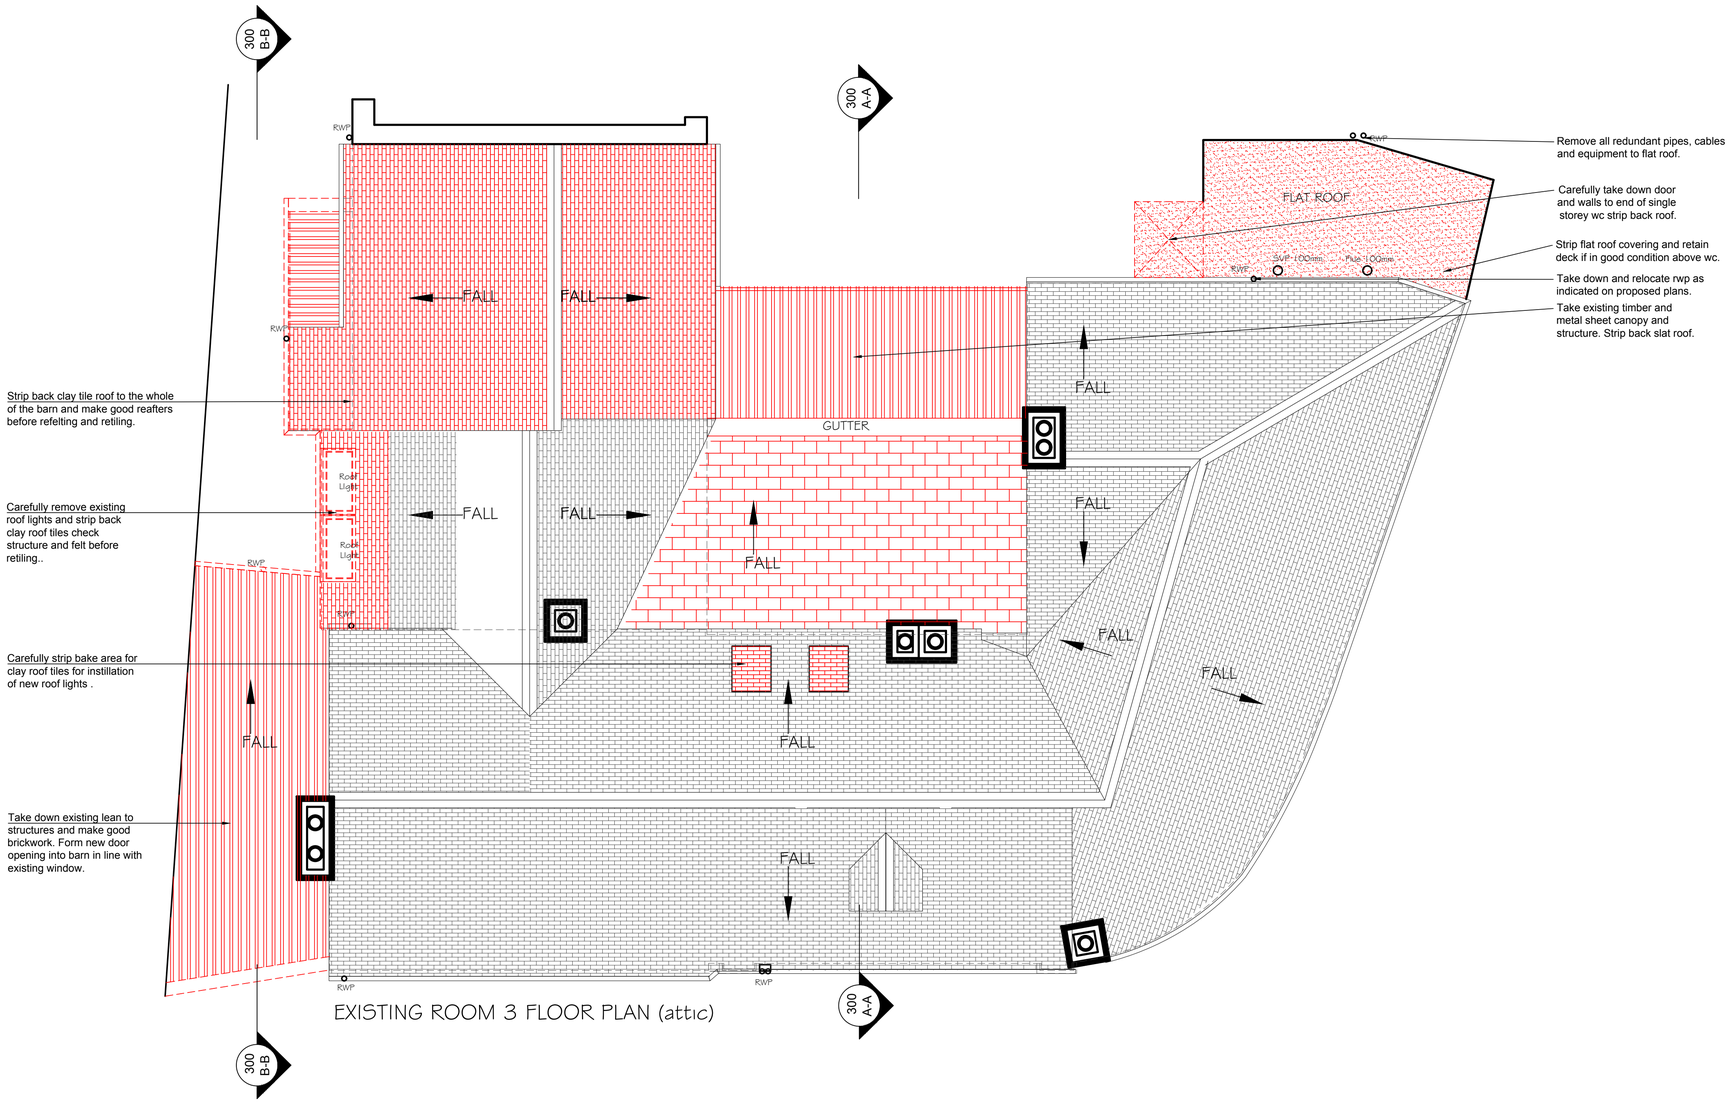

Roof Plan

Revisions

CONSTRUCTION

Status

The Red Cow
50 Crown Street Reading

project :

WORKING DRAWINGS

Existing Roof Plan

title :

Platinum Developments Ltd

client :

jsa
jsa architects
tavistock house waltham road
woodlands park maidenhead
berkshire sl6 3nh
tel 01628 828241-4
fax 01628 828120
mail@jsaarchitects.com
www.jsaarchitects.com

drawn : DM	checked :
date :	NOV 2017
scale :	1:50@A1
project :	PCSR
dwg no./ rev :	WD-204