

Contractors must check all dimensions on site. Only figured dimensions are to be worked from. Discrepancies must be reported before proceeding. This drawing is copyright. ©

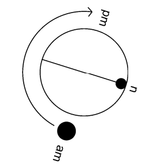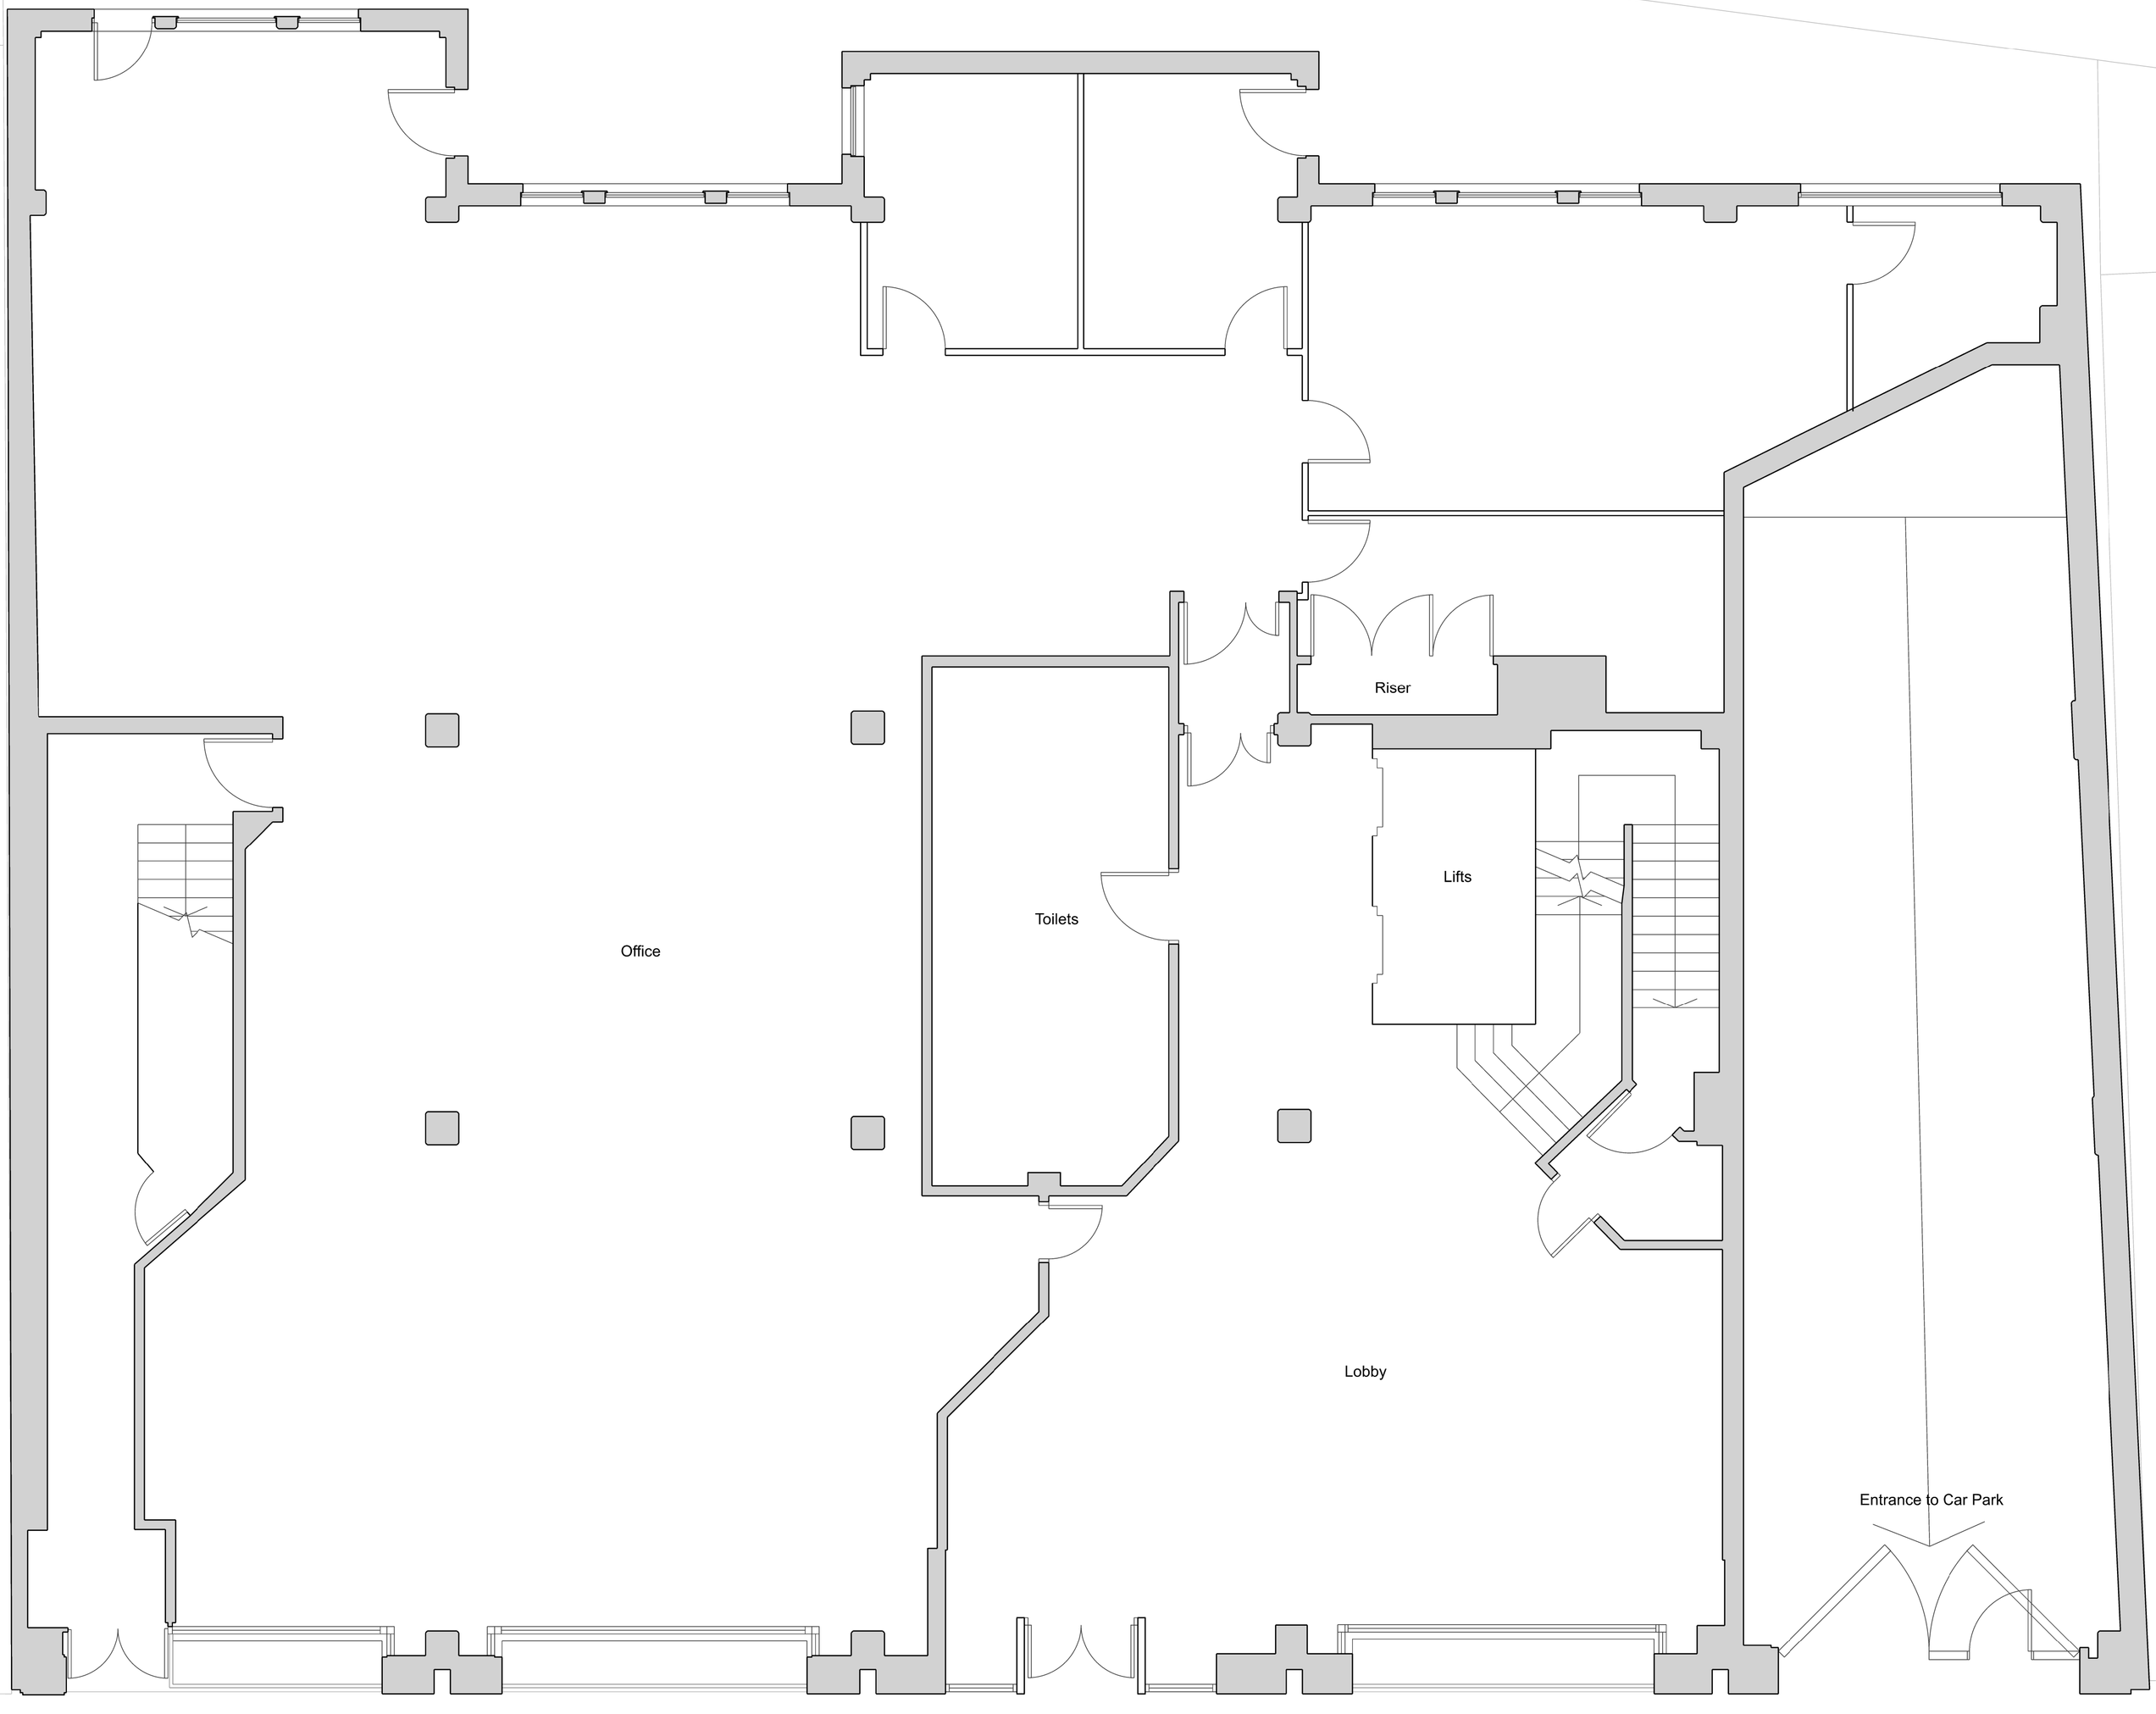


| Issue | Date | Drawn | Checked |
|---|---|---|---|
| P01 First issue | 13.06.18 | CP2 | DK |

Issue Revision notes

DKA The Malt House 17-20 Sydney Buildings Bath BA2 6BZ
T 01225 465701 E info@dka.co.uk
www.dka.co.uk

Client
AEW UK

Project
Blagrave Street, Reading

Drawing Title
Existing Ground Floor Plan

| Project No. | Drawing No. | Issue |
|---|---|---|
| 294033 | P-01 | P01 |

Scale: 1:50@A1 1:100 @A3 | Status: Preliminary

0 2.5m