Figured dimensions only are to be used. All dimensions to be checked onsite. Differences between drawings and between drawings and specification or bills of quantites to be reported to the PRC Group.

© The copyright of the drawings and designs contained therein remains vested in the PRC Group

Revisions: By: Date:

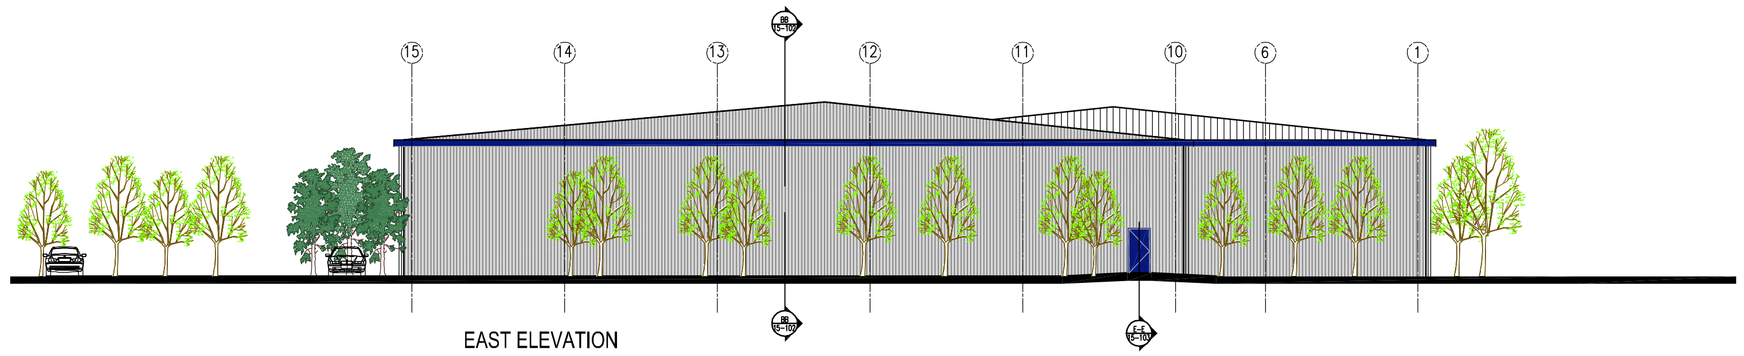

EAST ELEVATION

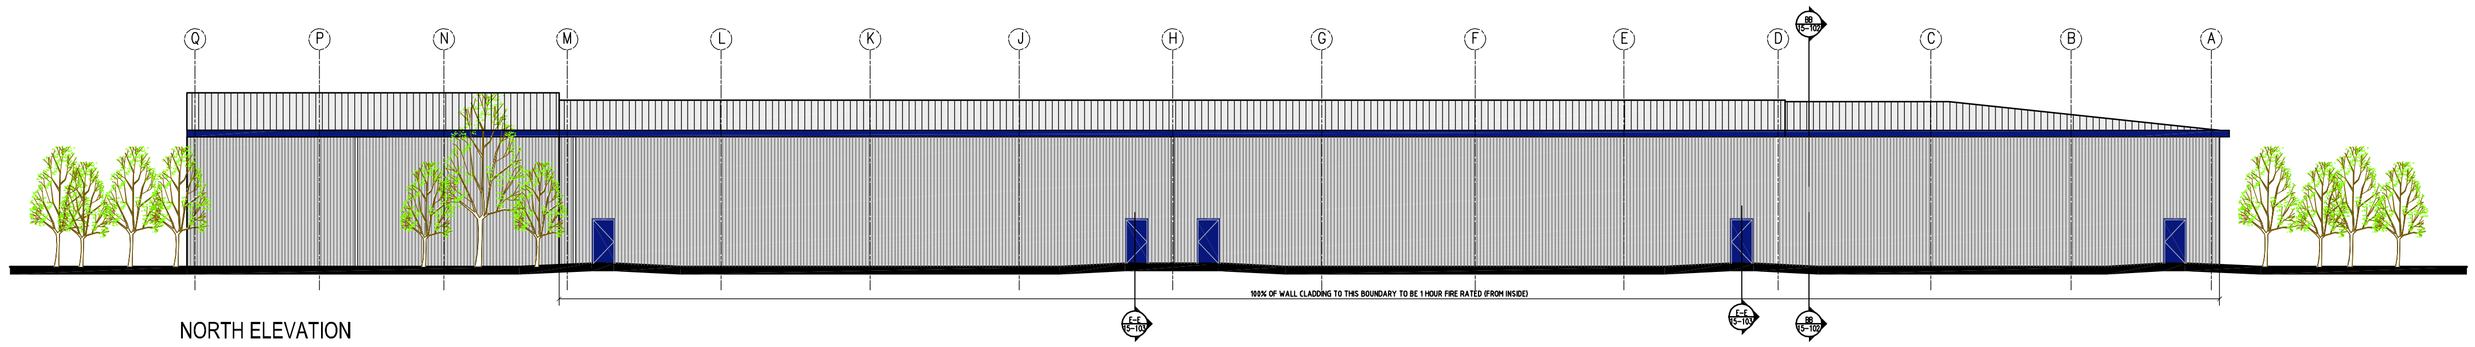

NORTH ELEVATION

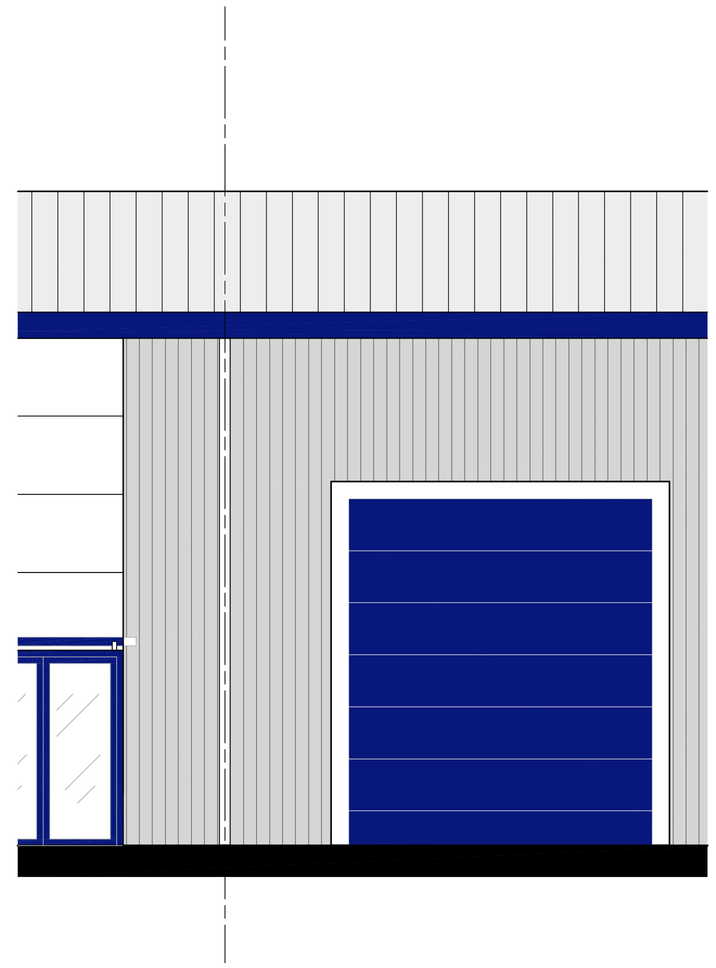

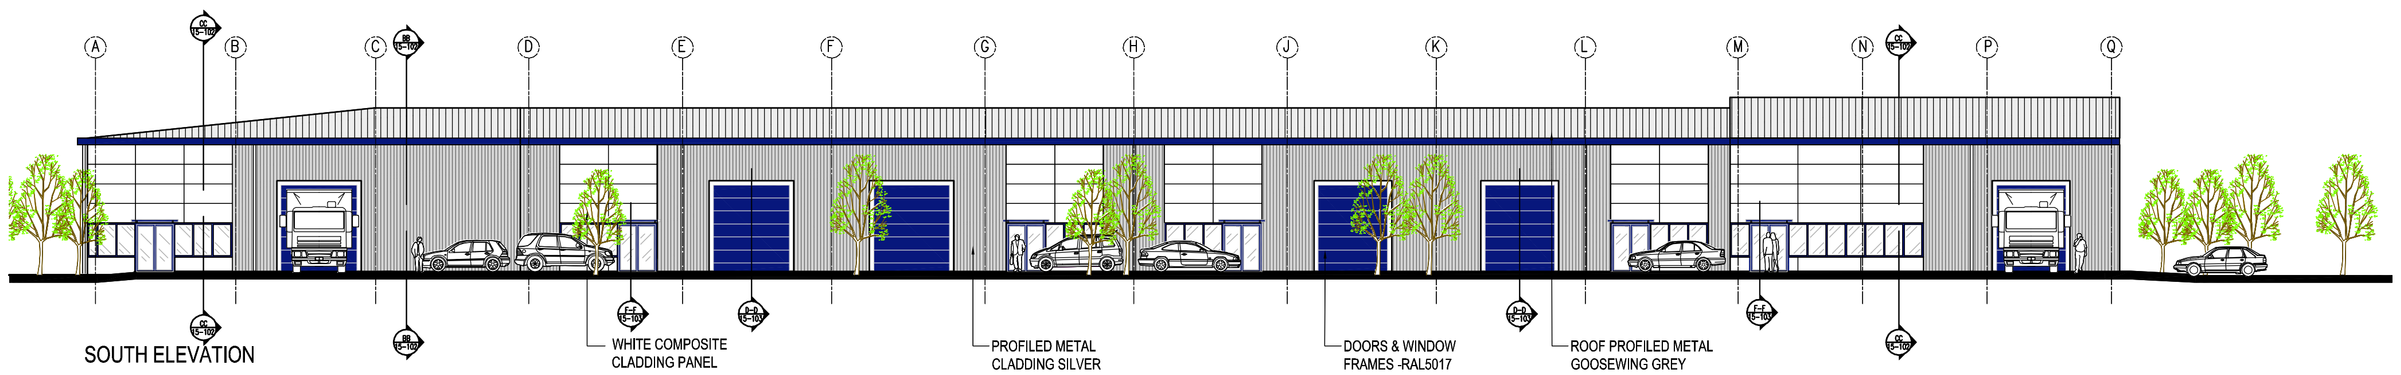

SOUTH ELEVATION

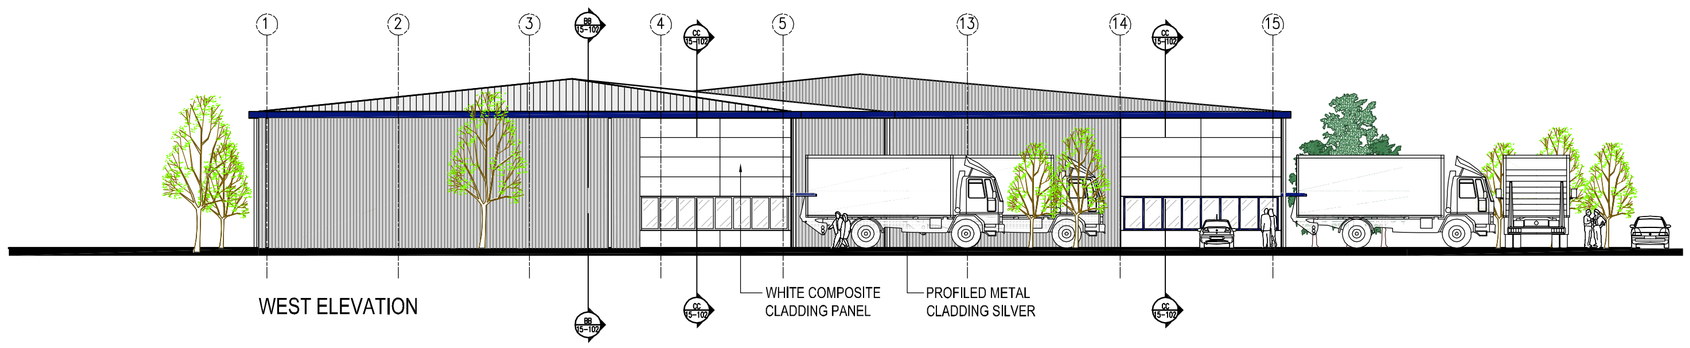

WEST ELEVATION

0 5 10 15 20m
Scale 1:200

0 1 2 3 4 5m
Scale 1:50

PART ELEVATION

KEY TO MATERIALS

1. SILVER METALLIC - RAL 9006 VERICAL PROFILED CLADDING.
2. DOORS / WINDOW FRAMES FINISHED IN BLUE RAL 5003.
3. COMPOSITE CLADDING PANELS FINISHED IN WHITE RAL 9010
4. PROFILED METAL ROOF FINISHED IN GOOSEWING GREY BS -10.A.05
5. GLASS CANOPY WITH STEEL SUPPORT TUBES FINISHED IN BLUE RAL 5003.

Client:
USS LTD

Project:
READING TRADE CENTRE
ROSE KILN LANE
READING

Drawing Title:
ELEVATIONS

Scale @ A1: 1:200
Project Co-Ordinator: GW
Date: NOV 2013
Job No: 9147
Stage: WD
Drawing No: 13-102
Rev:

Issue Status:
Construction ■ Preliminary ☐
Information ☐ Approval ☐
Tender ☐

PRC
5 St.Mary's Road, Surbiton, Surrey, KT6 4JG
020 8399 5188
Fax: 0709 298 2979
info@prc-group.com
www.prc-group.com

Architecture
Planning
Master Planning
Urban Design
Interiors

Offices
Surbiton
Milton Keynes
Warsaw

PRC Group

G:\9147 Rose Kiln Lane\Current Issue\Working Drgs\14-10-21\9147__WD__13-102.dwg