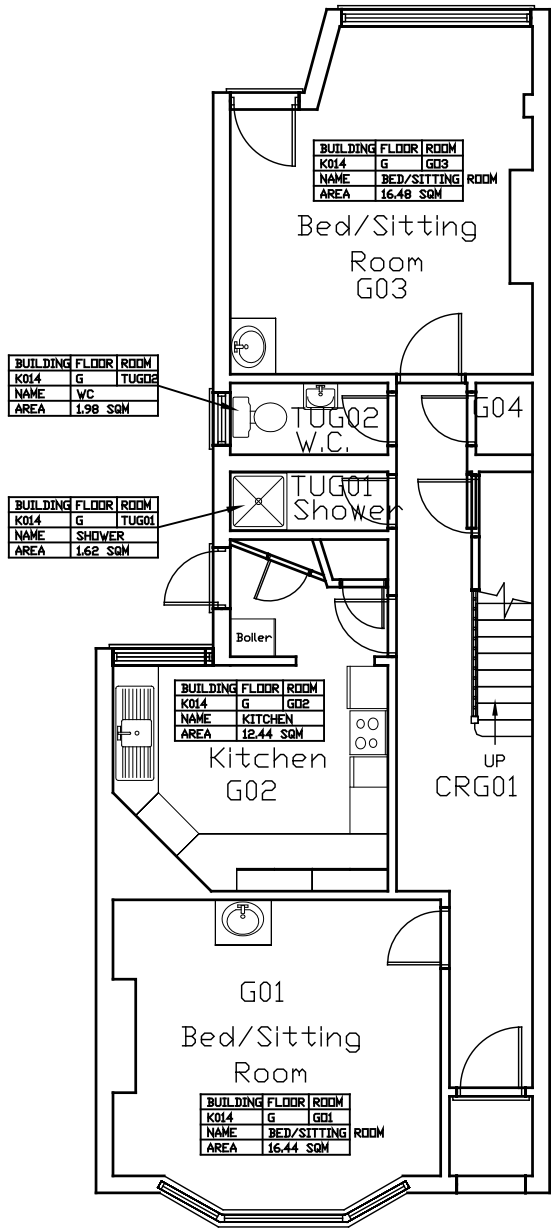

Ground Floor

Schedule of Existing Accommodation
Room G01 - Two People
Room G03 - Two People

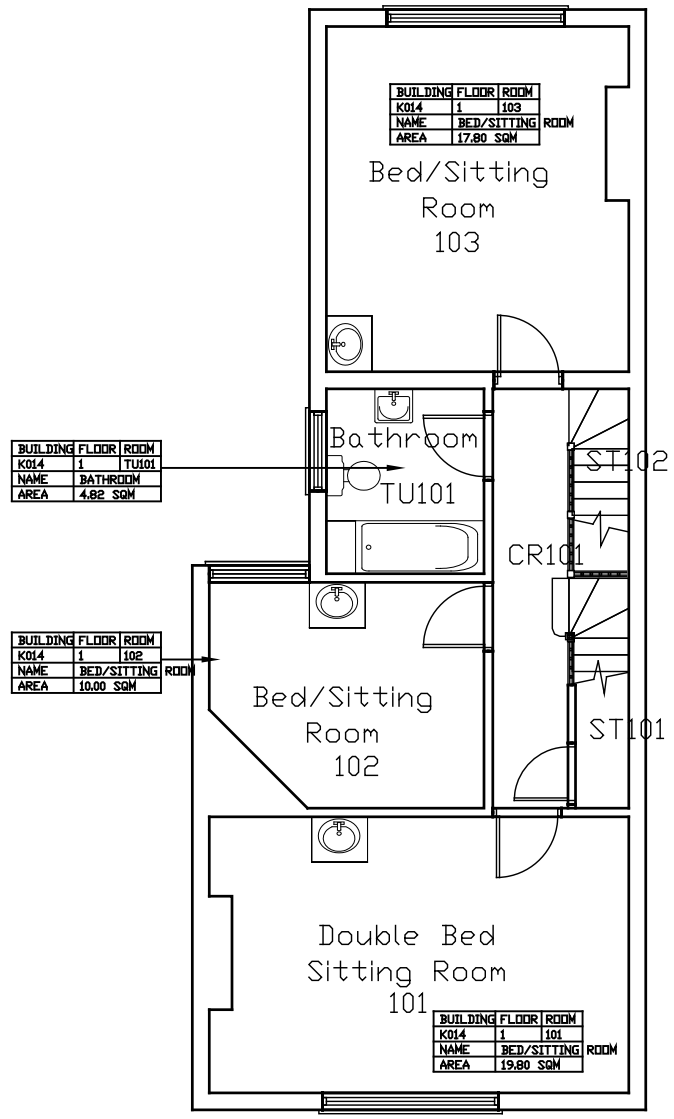

First Floor

Schedule of Existing Accommodation
Room 101 - Two People
Room 102 - One Person
Room 103 - Two People

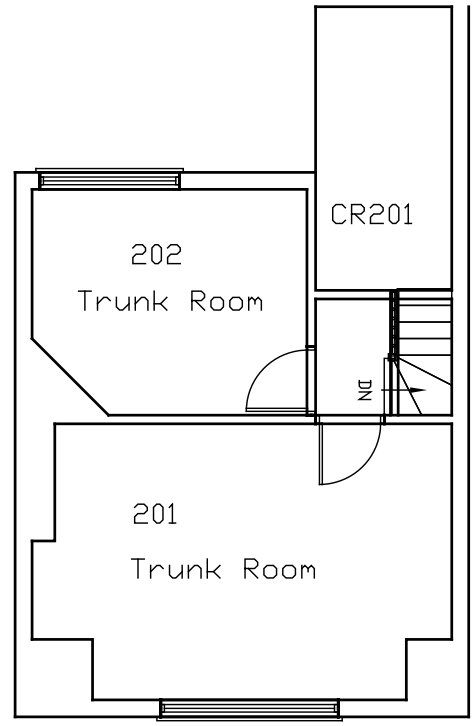

Second Floor

Schedule of Existing Accommodation
Room 201 - No People
Room 202 - No People

Schedule of Existing Accommodation
Room G01 - Two People
Room G03 - Two People
Room 101 - Two People
Room 102 - One Person
Room 103 - Two People
Room 201 - No People
Room 202 - No People

Existing Total = 9No People

Please Note !
HMO Licence permits occupation of this property by up to 6 People

Notes

Rev	Description	Date
RB	Schedule of Existing Accommodation amended	Apr 18
RA	Schedule of Existing Accommodation added	Mar 18

CAD file reference: DREF
Date Plotted: Time

University of Reading
Facilities Management Directorate,
Whiteknights, PO Box 235, Reading, RG6 6BW
Tel. 0118 378 8958 Fax. 0118 975 3499

Building: No3 Upper Redlands Road Reading

Project: HMO Licence Application

Title: Floor Plans As Existing

Drawn: CAD/TRC
Date: January 2018
Job Number:
Scale: 1:100@A3

Building No.	Code	Drawing No.	Rev.
K014	B	014	RB

Paper Size A1

Information on this drawing will not be shared with a third party without the written authority of the University of Reading Facilities Management Directorate