
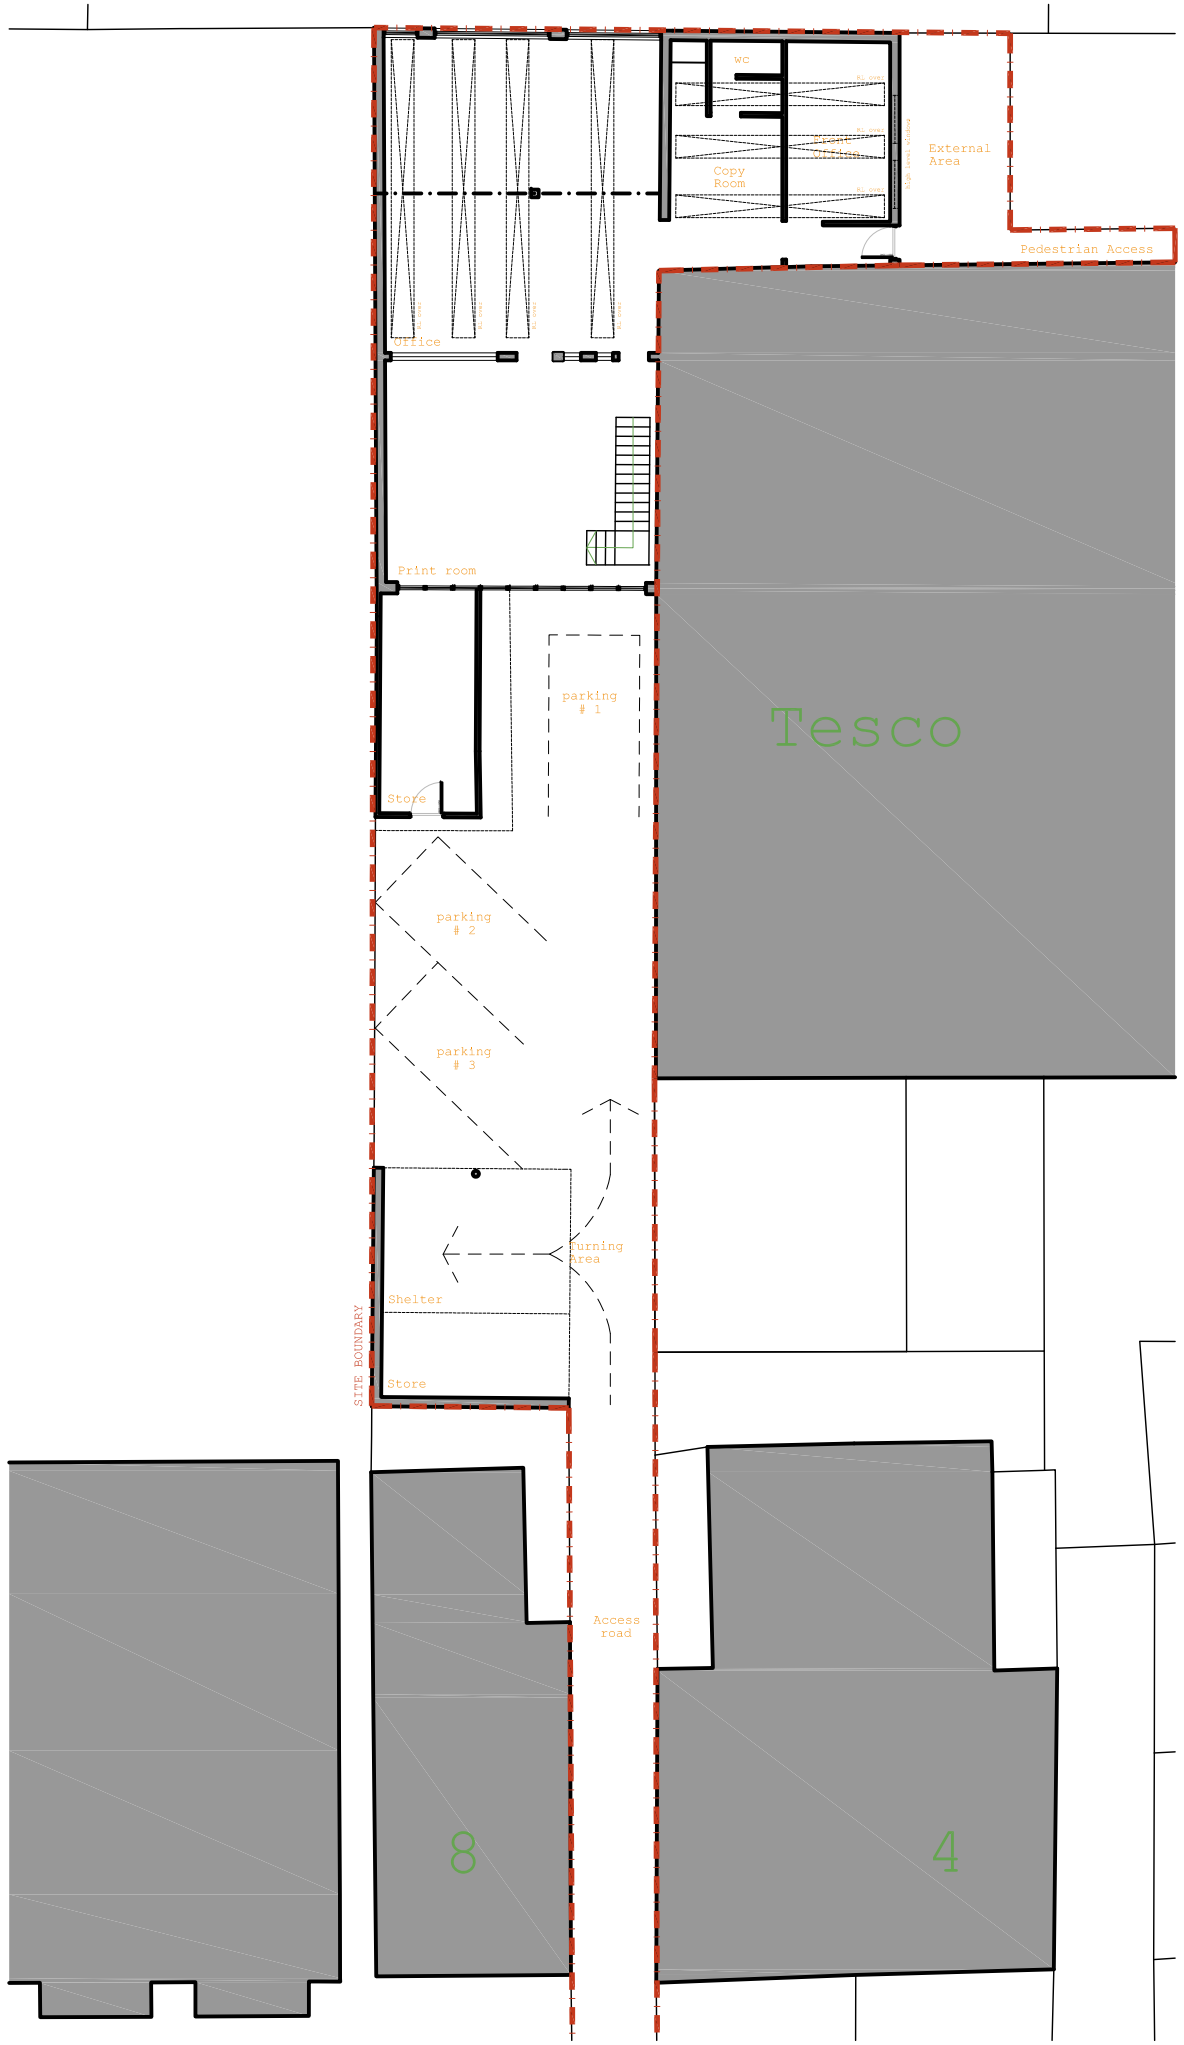


Existing ground floor plan

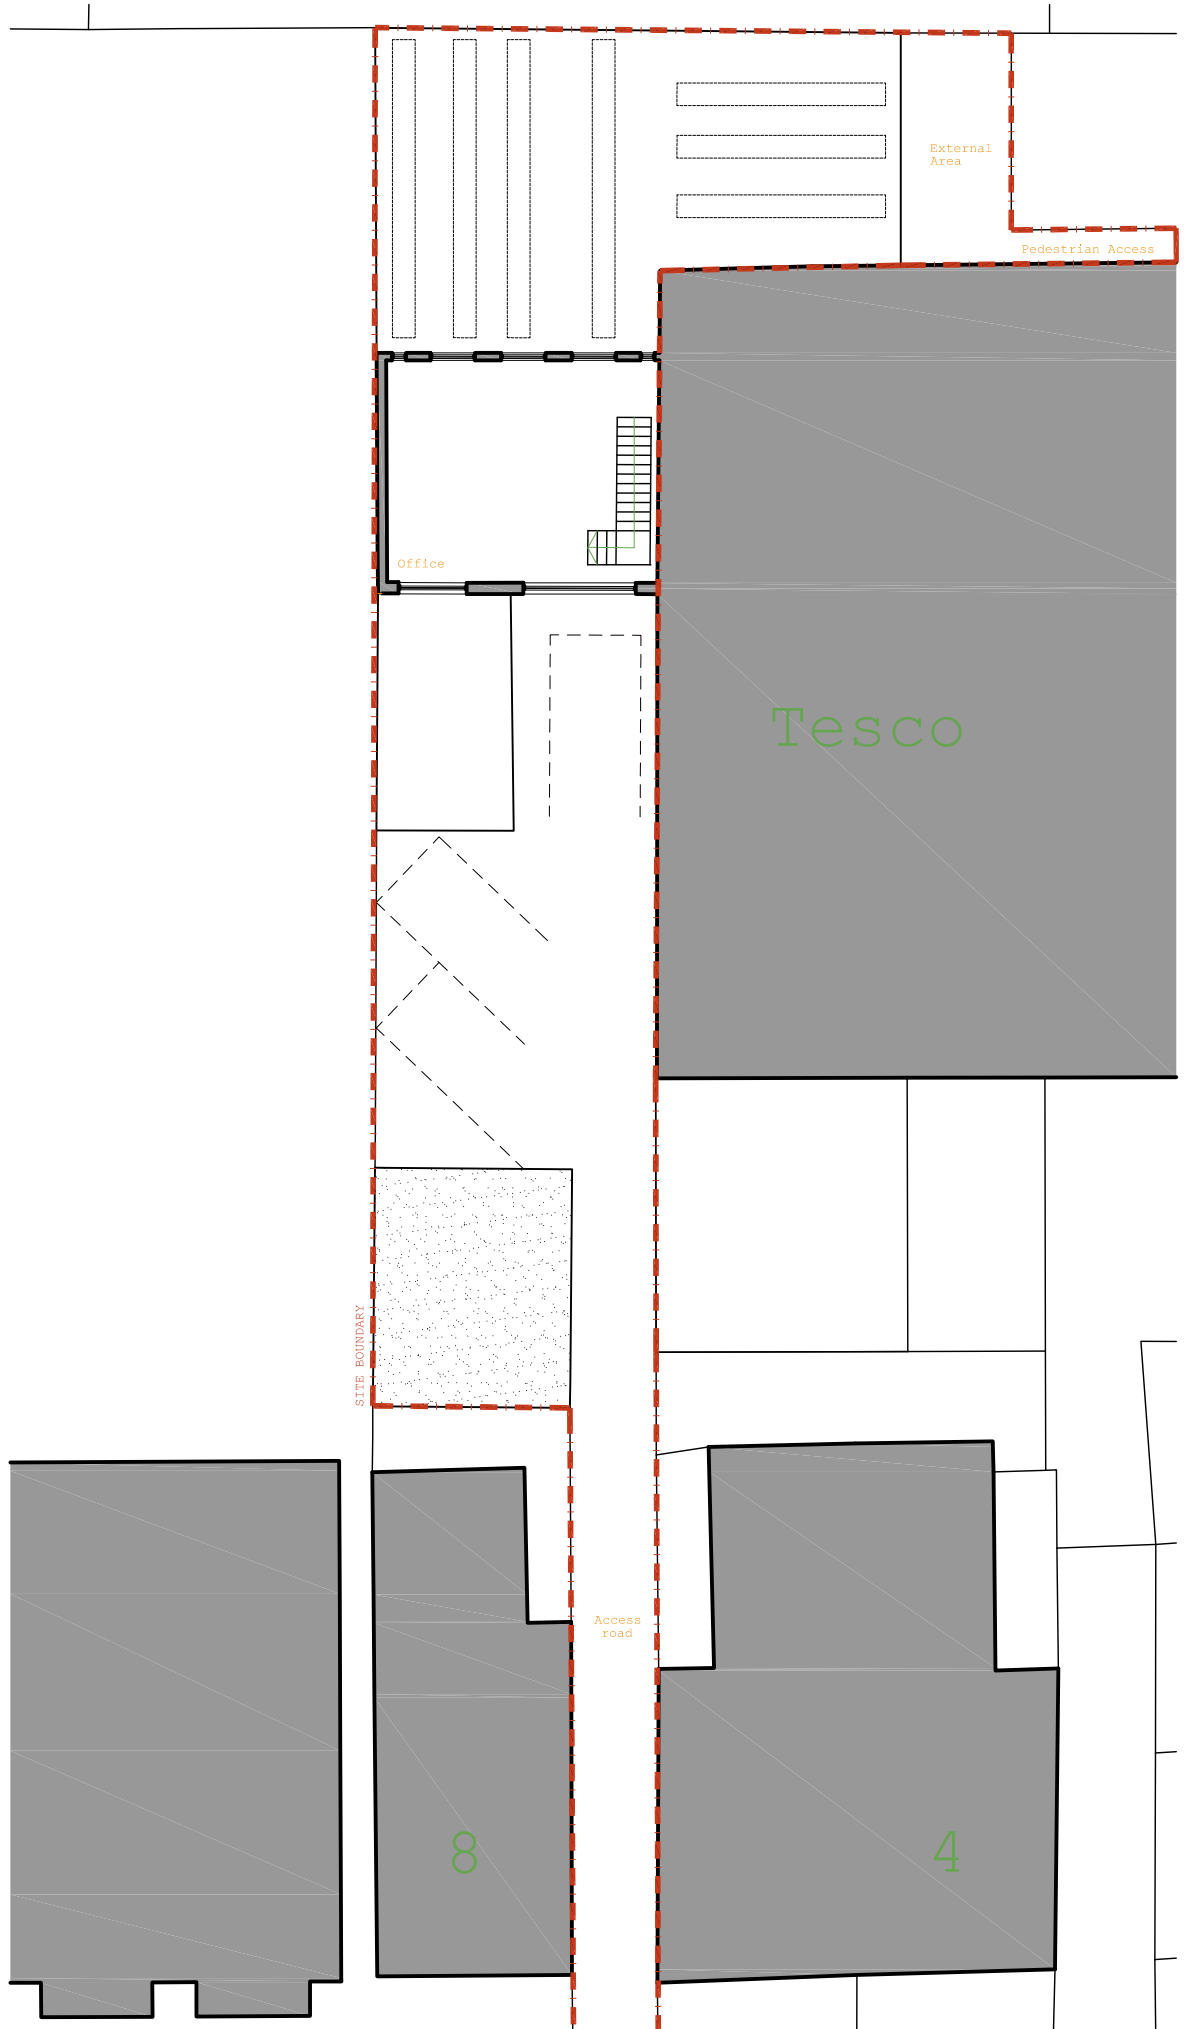

Existing first floor plan

www.colonyarchitects.com

colony architects ltd is a collaborative of architects and designers with an agenda to find out more visit our beautiful website

contact: design@colonyarchitects.com

stu 07930 515372
ed 07779 255328
RG 0118 3800328

250 South Oak Way
Green Park, Reading
RG2 6GG

T4 01.01.15 sh
xxx
T3 01.01.15 sh
xxx
T2 01.01.15 sh
xxx
P 24.10.16 sh
first issue

colony architects
RIBA

project
LRO 8 Prospect St.
Reading
client
CG Property Ltd.
drawing title
Existing floor plans

project 279 | drawing number 03-01 | revision P1
date Oct 16 | status planning
scale 1:200 | size A3 | author SH | checked EGM

© 2016 colony architects

1:200 scale @A3 0 metres 4 10 20 30 40 50