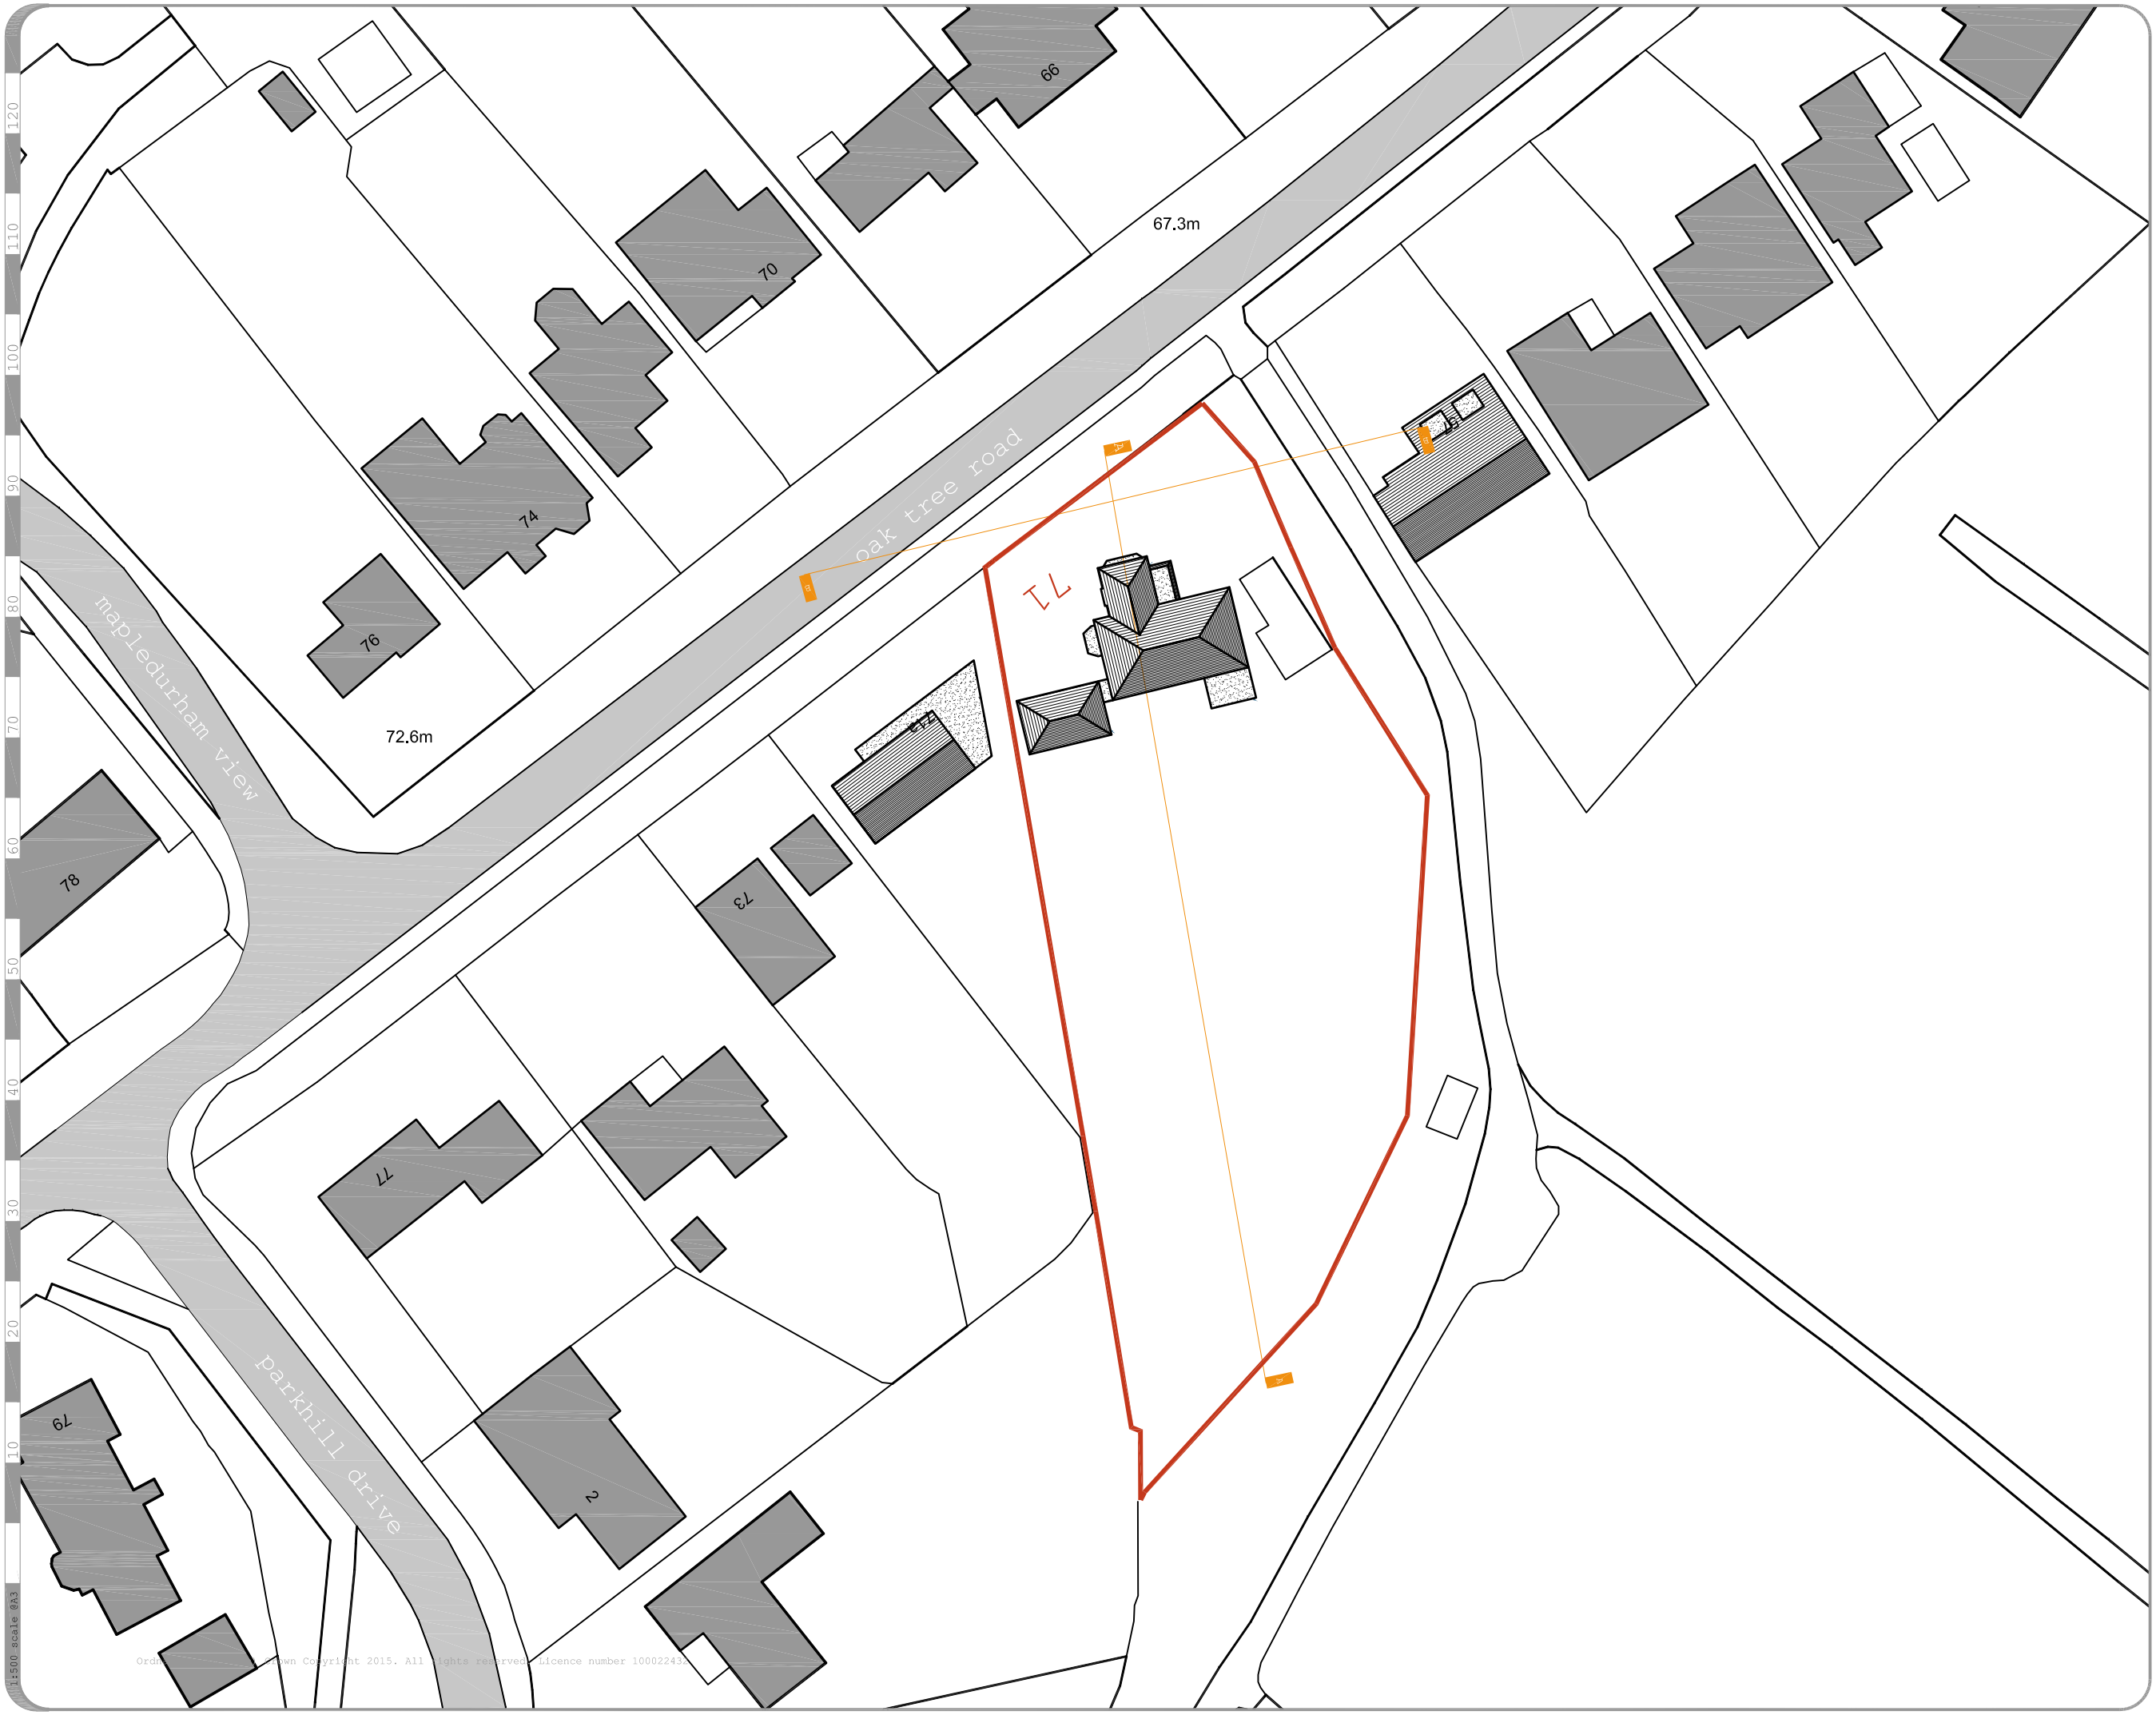


Ordnance Survey Crown Copyright 2015. All rights reserved. Licence number 100022432

project
71 Oak Tree Road
Reading, RG31 6LA

client
Steve Hudson

drawing title
Block and Roof Plan
As Existing

project | drawing number | revision
317- 02-02 -

date | status
May 2017 planning

scale | size | author | checked
1:500 A3 NDE EGM

© 2015 colony architects

colony architects ltd is a collaborative of architects and designers with an agenda to find out more visit our beautiful website

www.colonyarchitects.com

contact: design@colonyarchitects.com

tel: 07990 515372 intermezzo
mob 07779 253328 woking road
guildford surrey
gu1 1eq

colony architects
RIBA

site plan key

- surrounding buildings
- roads & paths
- green public space
- application building(s)
- site ownership boundary
- other land in applicant ownership