
The scaling of this drawing cannot be assured

| Revision | | Date | Drn | Ckd |
|---|---|---|---|---|
| P | Planning Application | 21.02.17 | JD | SiP |

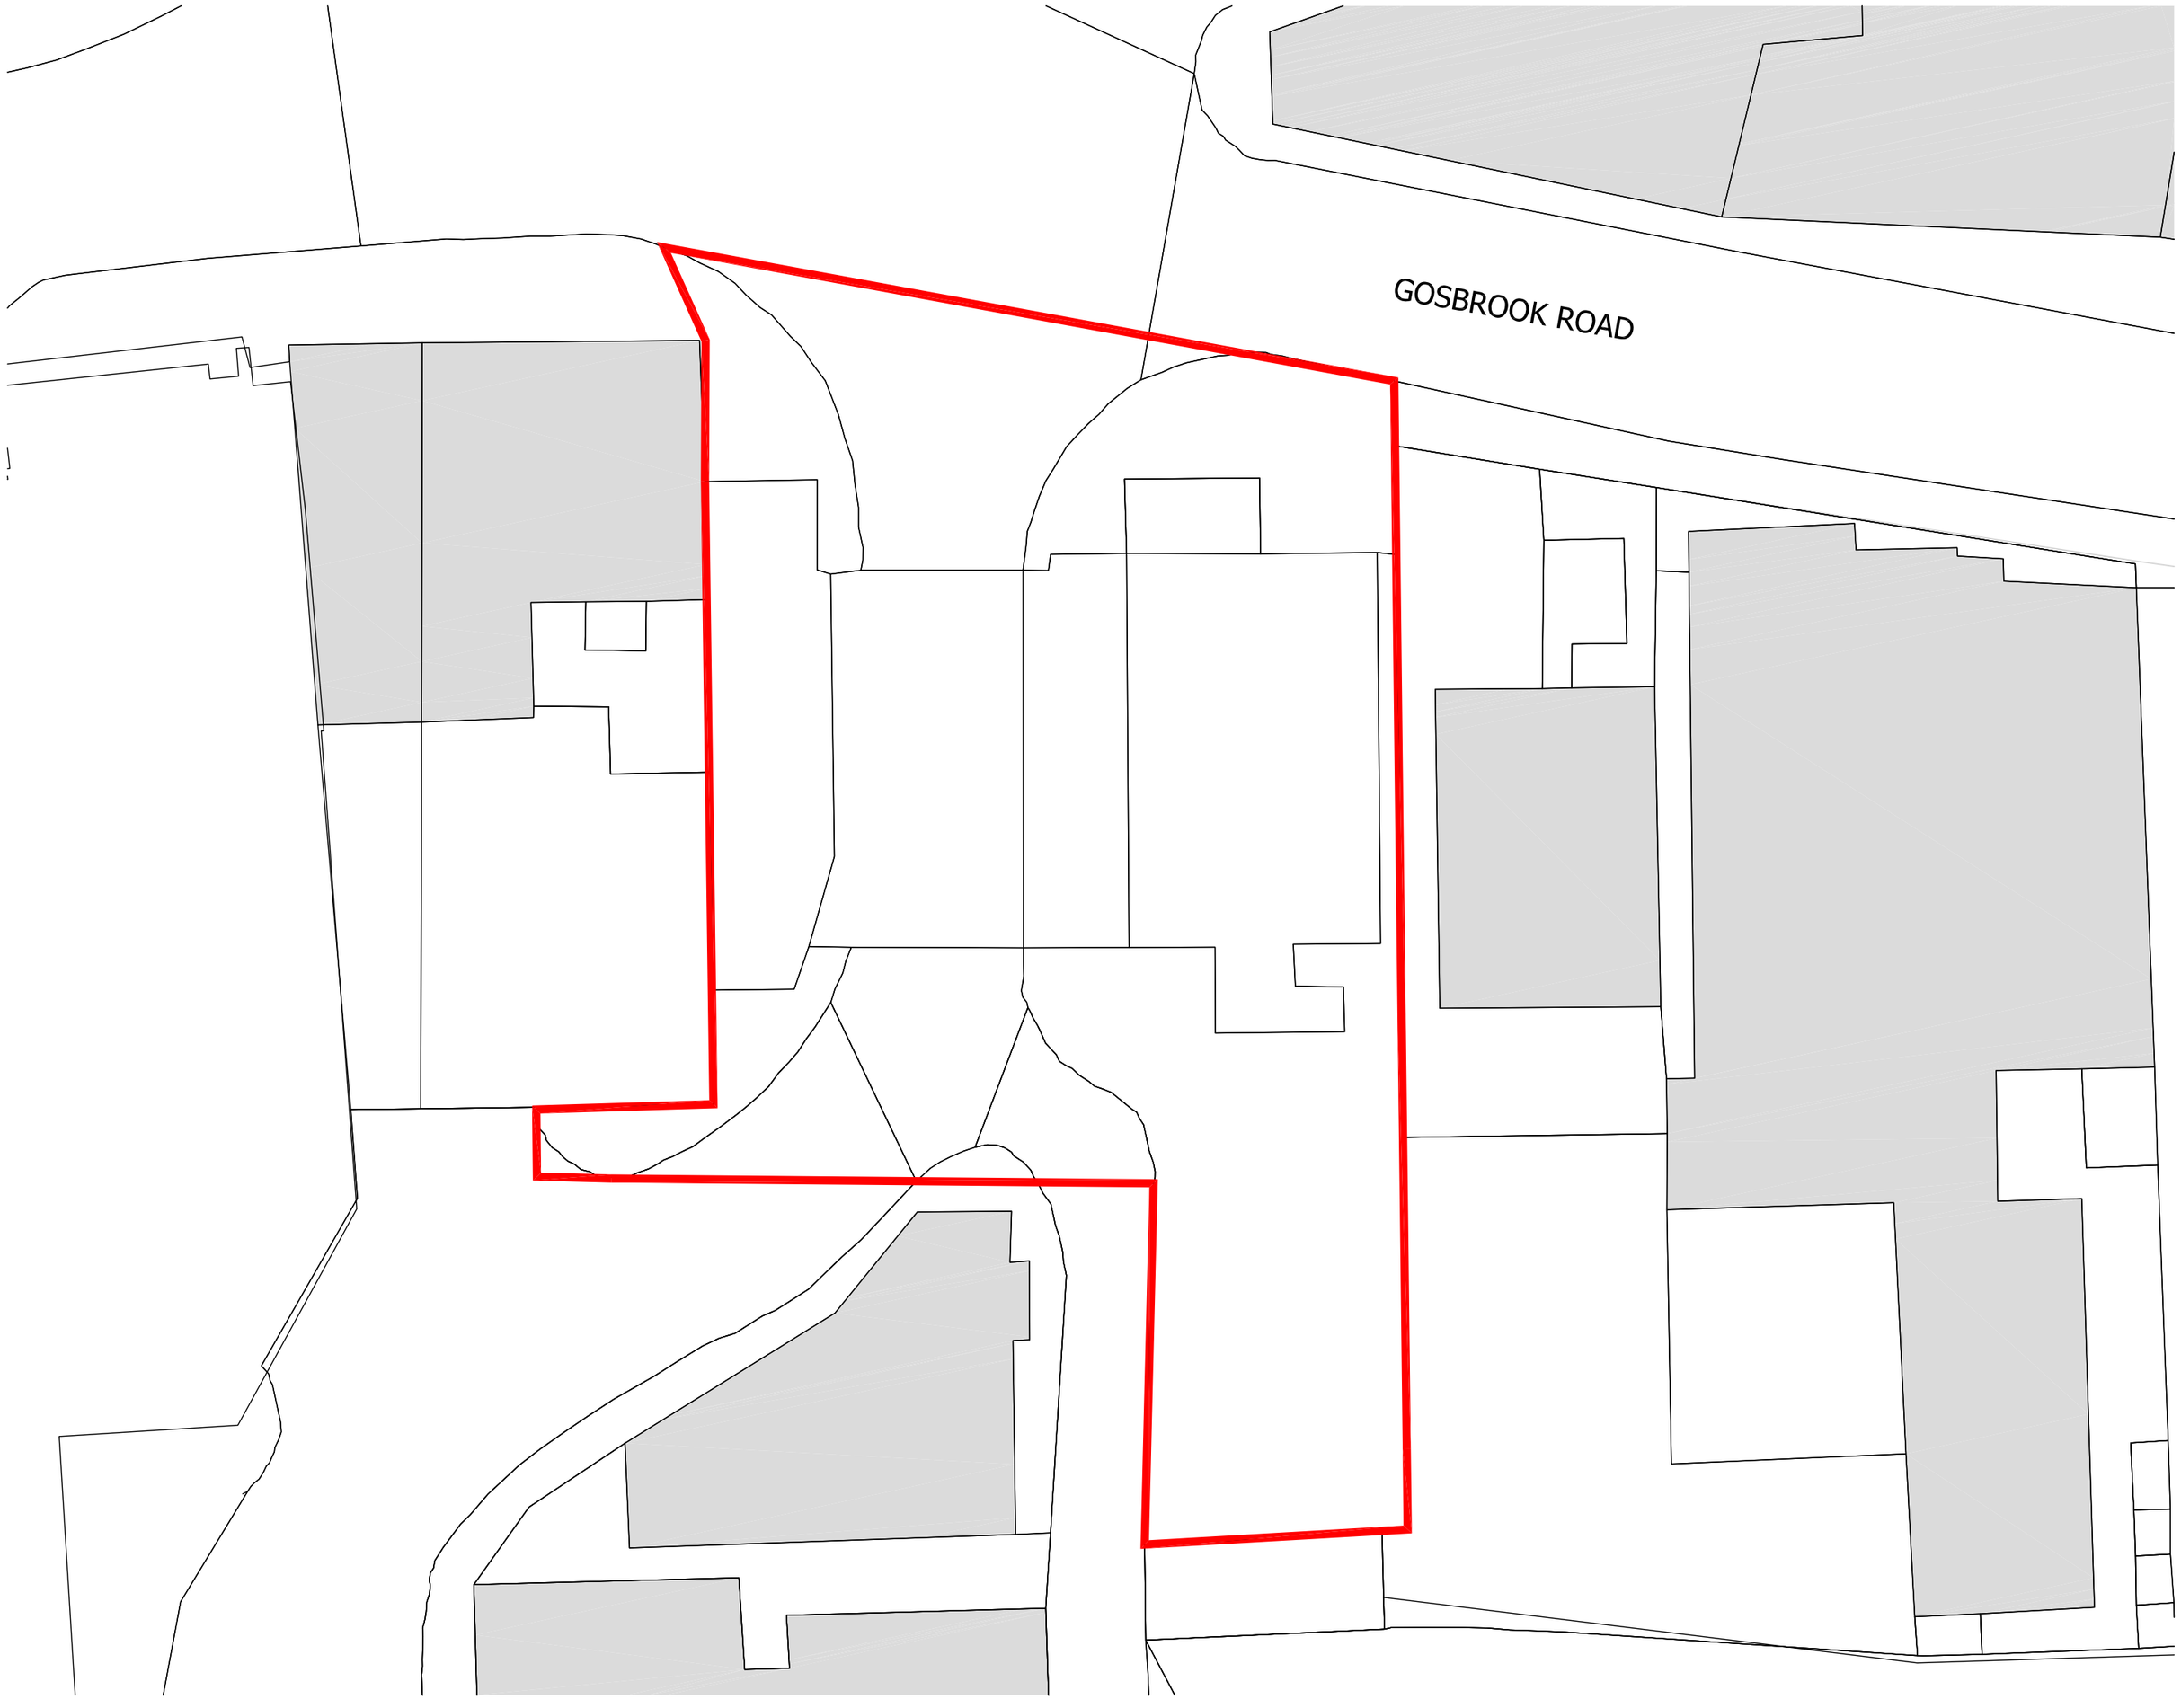


Key

Archway House Application Boundary

N

1m SCALE 1:200

Drawing based on OS Map and Survey information by others.
Red line based on title plan provided by client

# PLANNING

Project
St. Martin's Centre
Caversham

Drawing Title
Archway House -
Existing Site Plan

| Date | Scale | Drawn by | Check by |
|---|---|---|---|
| Feb 17 | 1:200@A2 | JD | SiP |

| Project No | Drawing No | Revision |
|---|---|---|
| 18511 | AH-P02 | P |

BARTON WILLMORE

Planning • Master Planning & Urban Design
Architecture • Landscape Planning & Design • Project Services
Environmental & Sustainability Assessment • Graphic Design

bartonwillmore.co.uk

ISO 9001 Quality Management

Offices at Reading London Bristol Cambridge Cardiff Ebbsfleet Edinburgh Leeds Manchester Solihull