

This drawing is the copyright of Paul Robinson Partnership (UK) LLP and can only be reproduced with their written permission. This drawing is not to be scaled. Any discrepancies on site are to be notifiec to Paul Robinson Partnership (UK) LLP. This drawing has been prepared for Planning and Building Regulations purposes only and does not constitute or form part of any contract unless specifically annexed thereto in writing by Paul Robinson Partnership (UK) LLP. On this drawing the term 'client' means the client named in the title block.

All intellectual property rights are vested with Paul Robinson Partnership (UK) LLP and cannot be used or reproduced without their permission. Copyright 2017


Note: Refer to signage proposal document for details

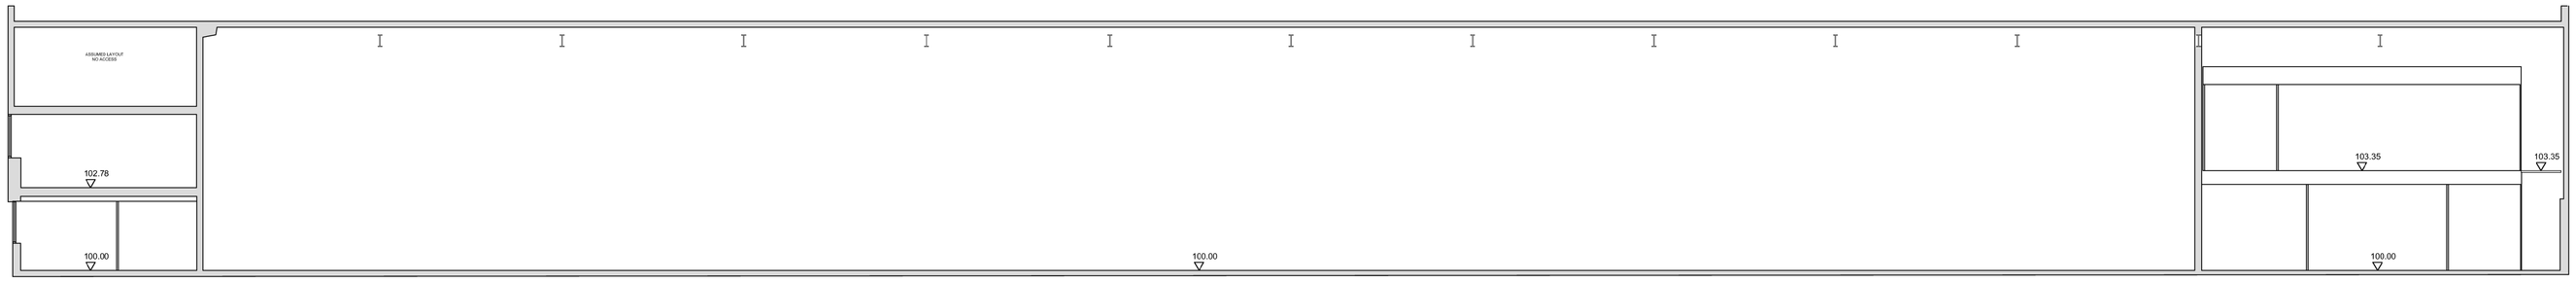


SECTION A-A

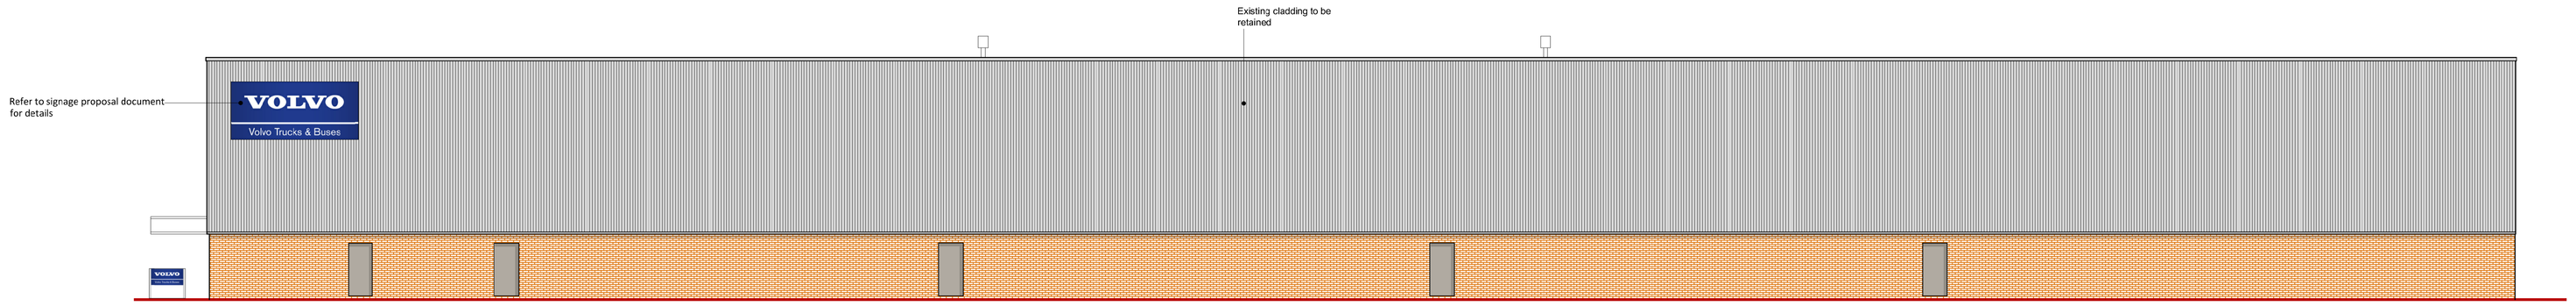


EAST ELEVATION (NO ALTERATIONS)

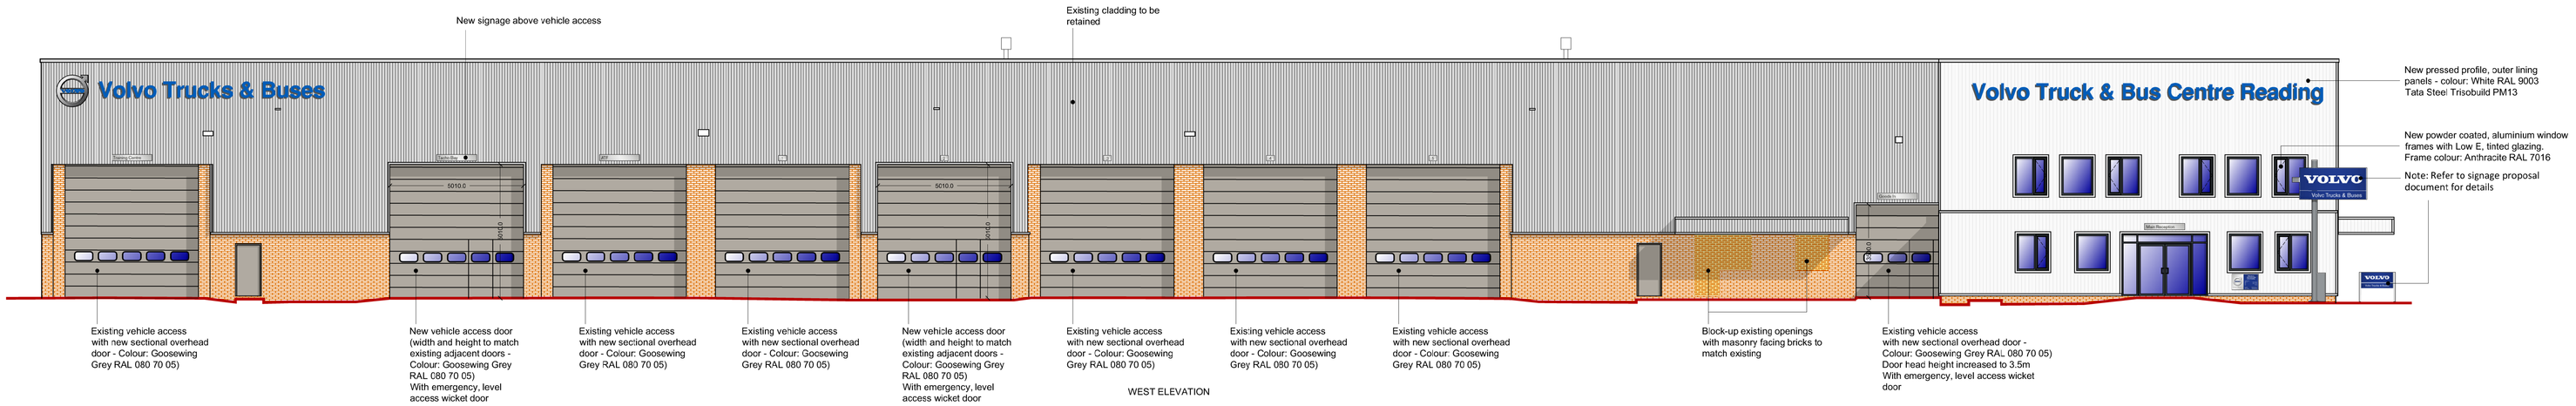


WEST ELEVATION

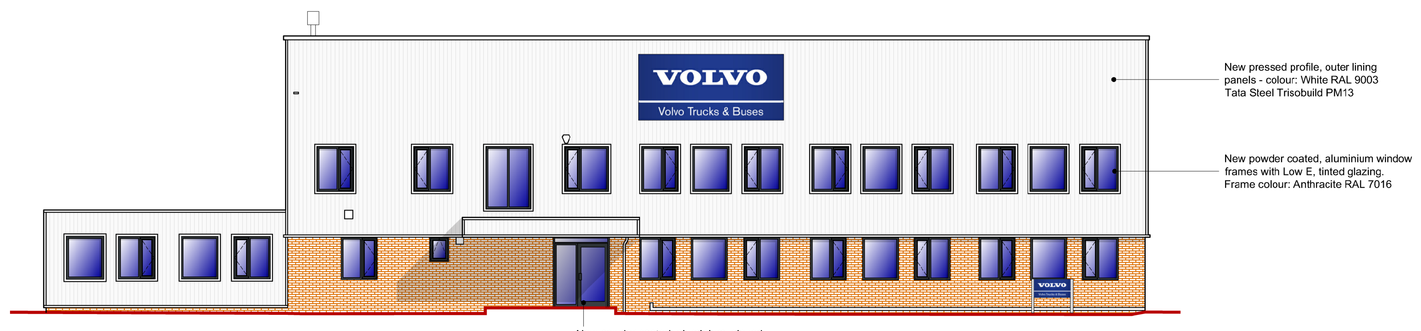


SOUTH ELEVATION

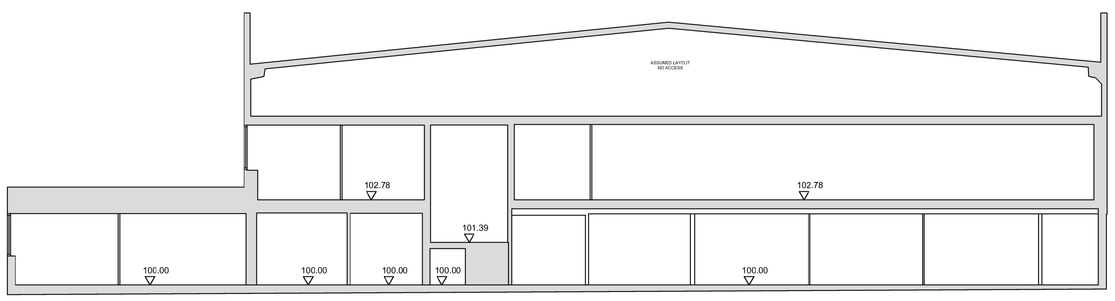

SECTION B-B

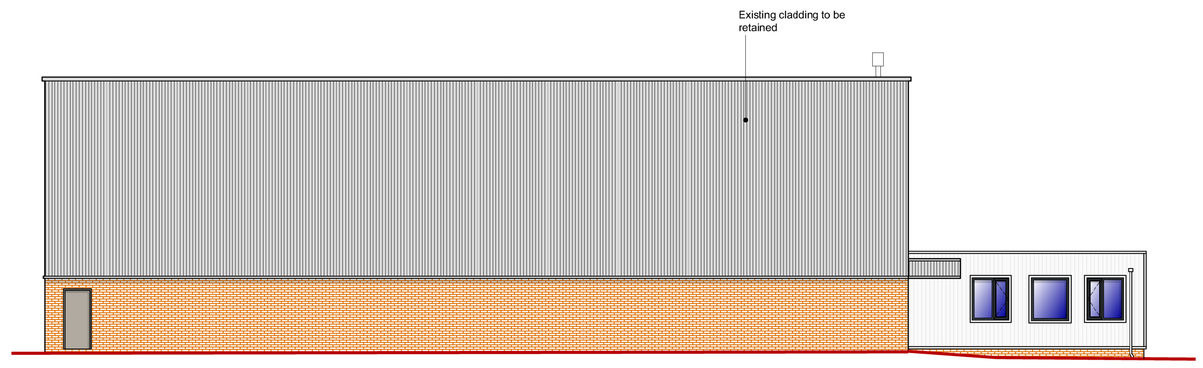

NORTH ELEVATION

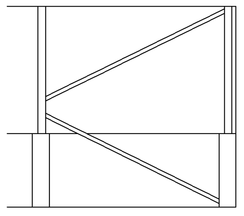

ELEVATION DETAIL WHERE 'BRACING' NOTED



C	18/12/17	Issued for PLANNING	HH/SDL
B	24/11/17	Issued for TENDER Signage added to elevations.	HH/SDL
A	16/11/17	Vision panels and personnel access added to new vehicle access doors.	SDL
rev:	date:	description:	by:

Paul Robinson
PARTNERSHIP
ARCHITECTURE + SURVEYING
6 Octagon Business Park,
Hospital Road, Little Plumstead,
Norwich. NR13 5FH
tel: 01603 397057
e-mail: design@prparchitecture.com
web: www.paulrobinsonpartnership.co.uk

PLANNING

VOLVO
Volvo Group Real Estate AB

OWNER	Volvo Group UK Limited	SITE	Reading
A	Consultant: PRP (UK) LLP	Phone no: +44(0)1493 842219	
E	Consultant:	Phone no:	
K	Consultant:	Phone no:	
V	Consultant:	Phone no:	

RESP. CONSULTANT	ADMINISTRATOR	DRAWN BY	
SDL	SDL	SDL	
JOB NO / PROJECT NO	LATEST REVISION	DATE	
		Oct 2017	
NAME OF ESTATE	BUILDING NO	PLAN	CODE
Worton Drive	10		

VTBC London
Alterations to form new Truck & Bus Centre
Proposed Elevations and Sections

SCALE	DRAWING NO	REV
A0: 1:100	7824-P04	C