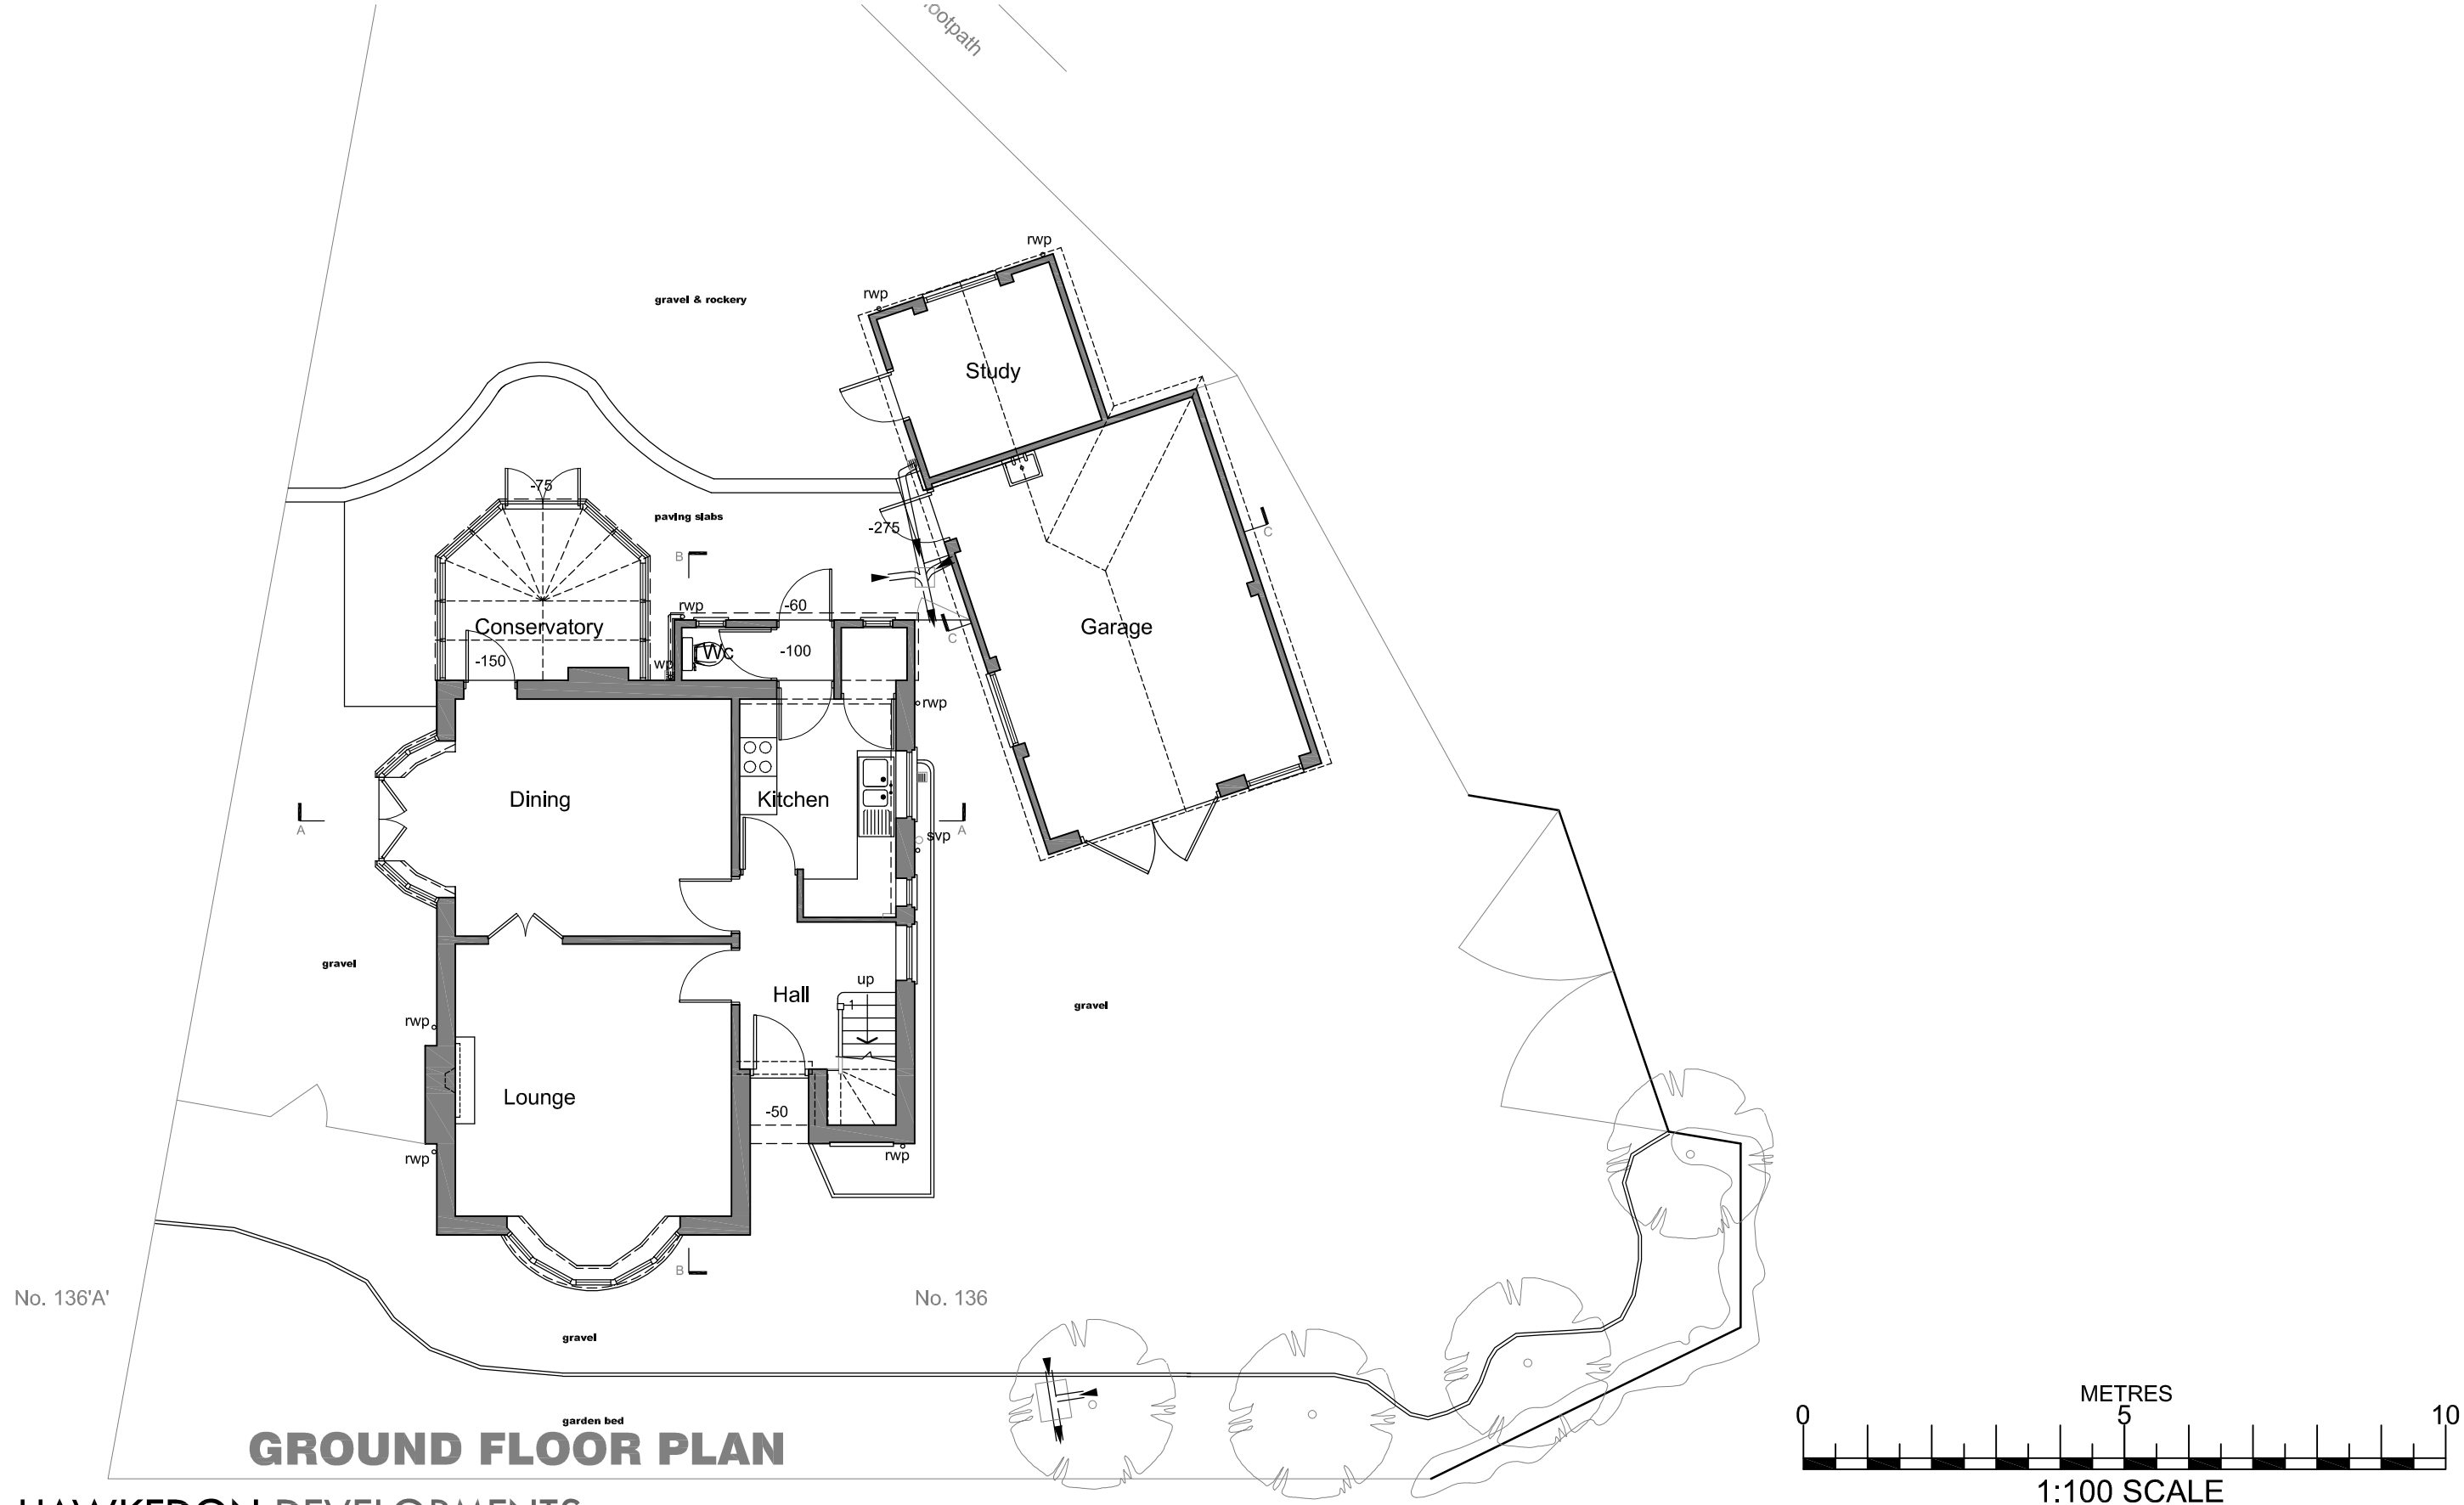


GROUND FLOOR PLAN

METRES
0 5 10
1:100 SCALE

HAWKEDON DEVELOPMENTS

Oakwood House
14 High Tree Drive Earley
Reading Berkshire RG6 1EU
0118 935 3655

info@ihaltd.co.uk

Project Proposed Extension & Alterations at: 136 Upper Woodcote Road, Caversham, Reading RG4 7LD

Client Oliver and Sarah Curlett

Title Existing Ground Floor Plan

Revision

Drawn	Scale	Date
AB	1:100 @ A3	Mar 2018

Drawing No H1379.02

Rev

All dimensions to be checked on site prior to the commencement of any construction. This drawing may not be reproduced in any part or form without the written consent of Hawkedon Developments Ltd.

ALL COPYRIGHTS RESERVED