




PROPOSED NORTH ELEVATION

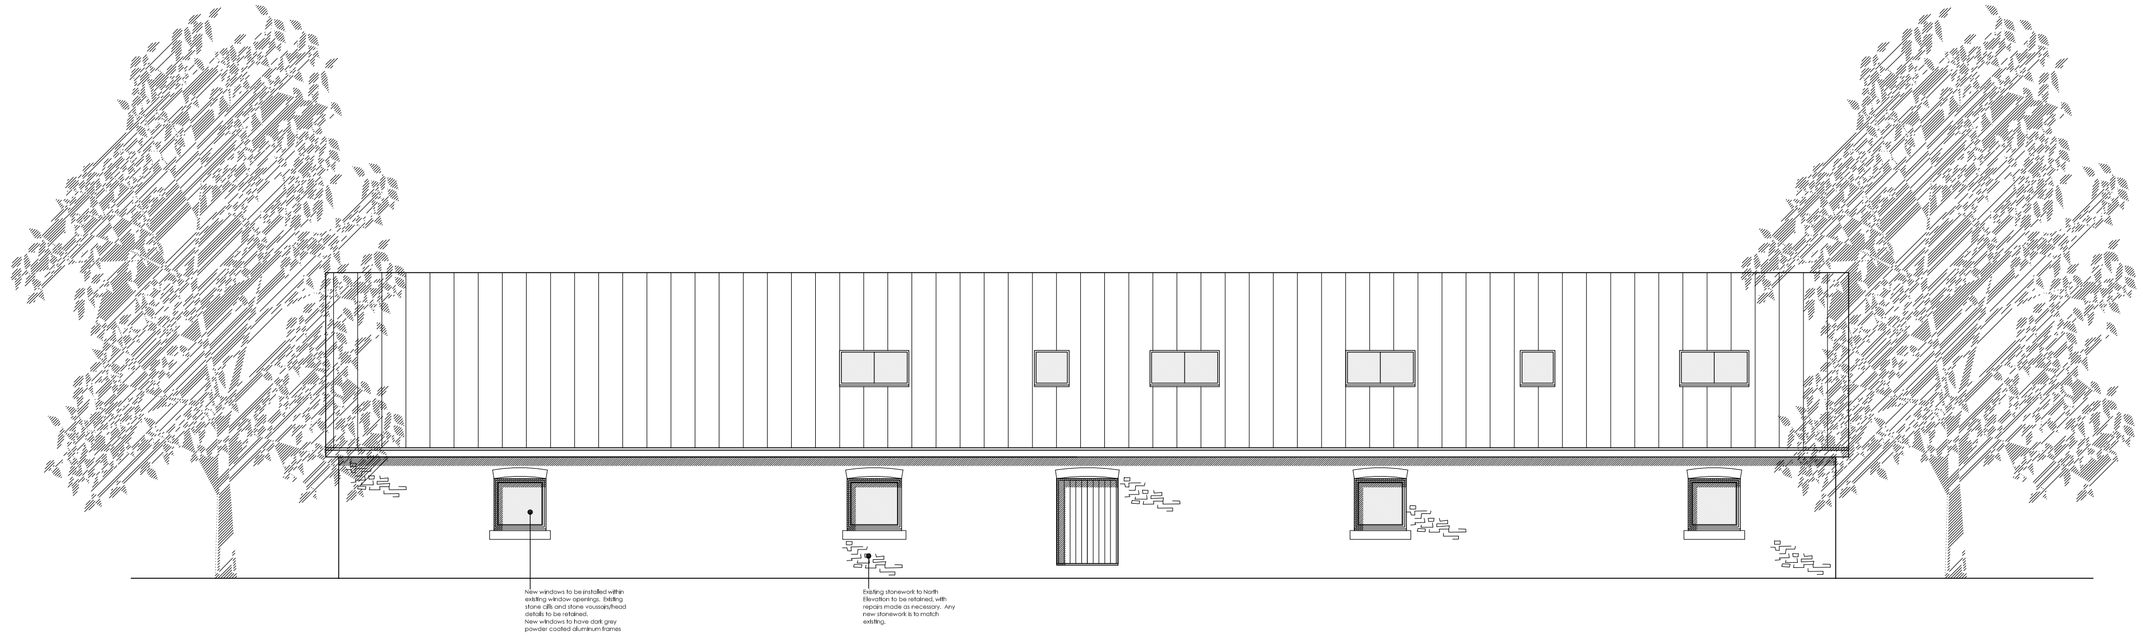


EXISTING NORTH ELEVATION

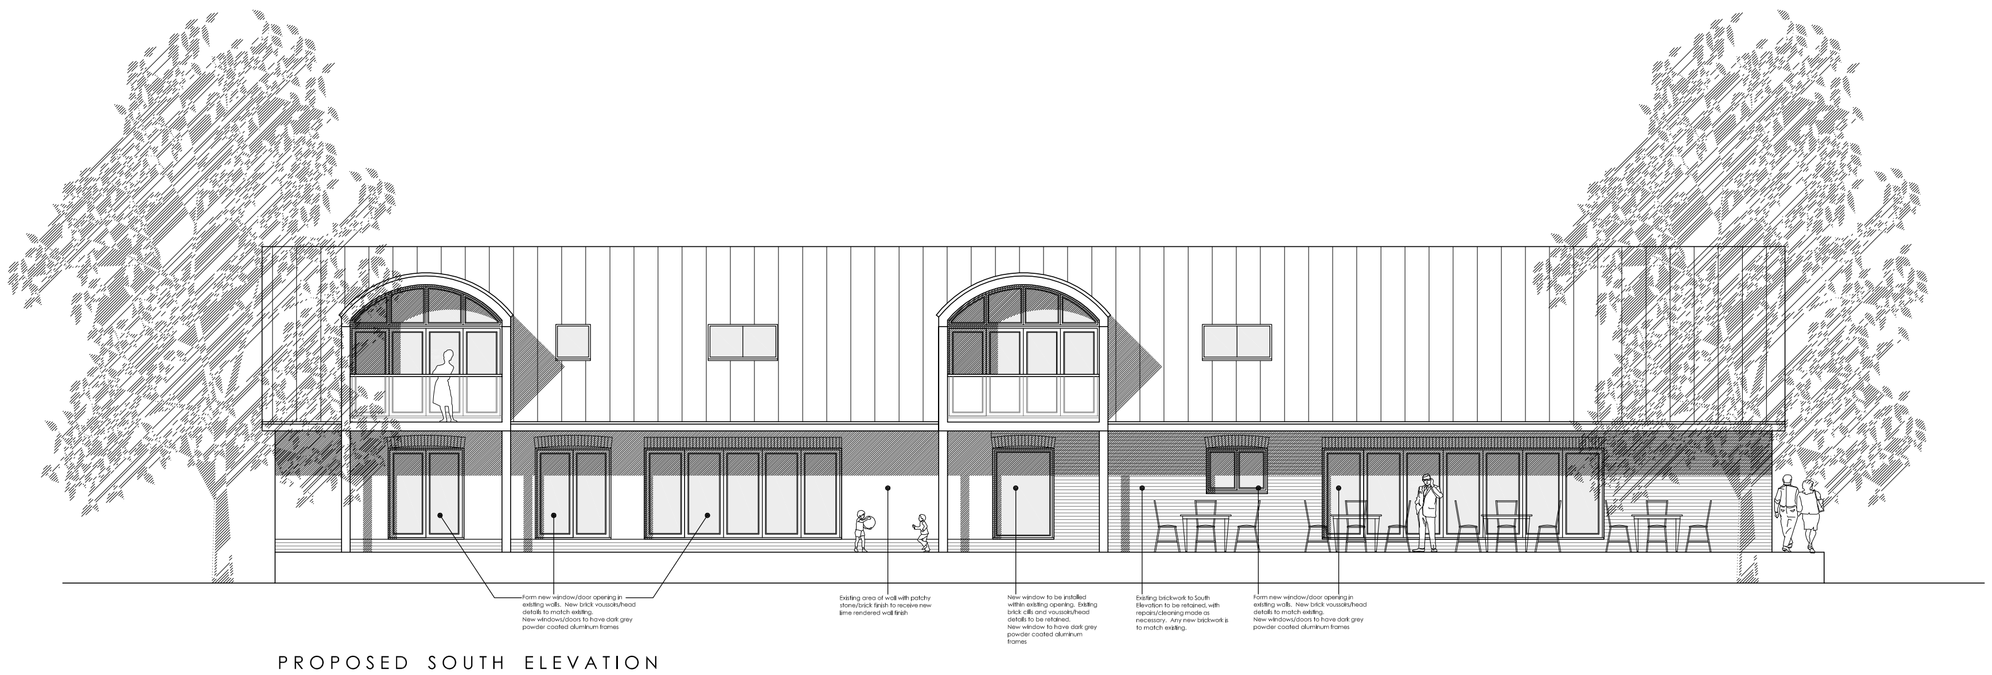



PROPOSED SOUTH ELEVATION



EXISTING SOUTH ELEVATION

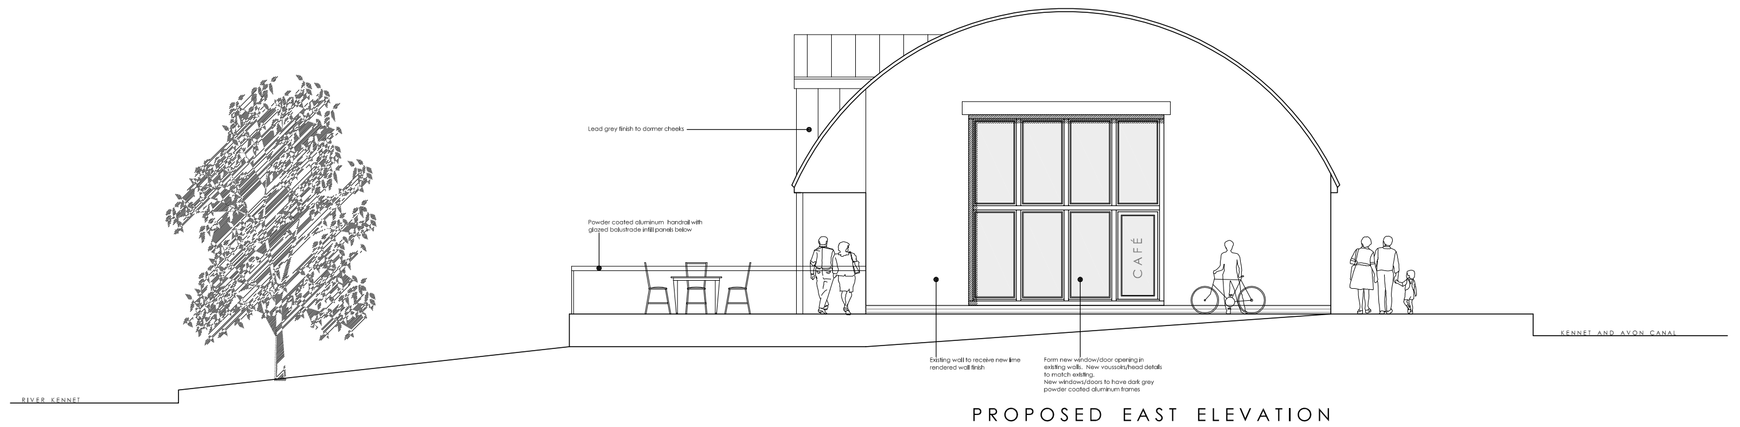


PROPOSED EAST ELEVATION

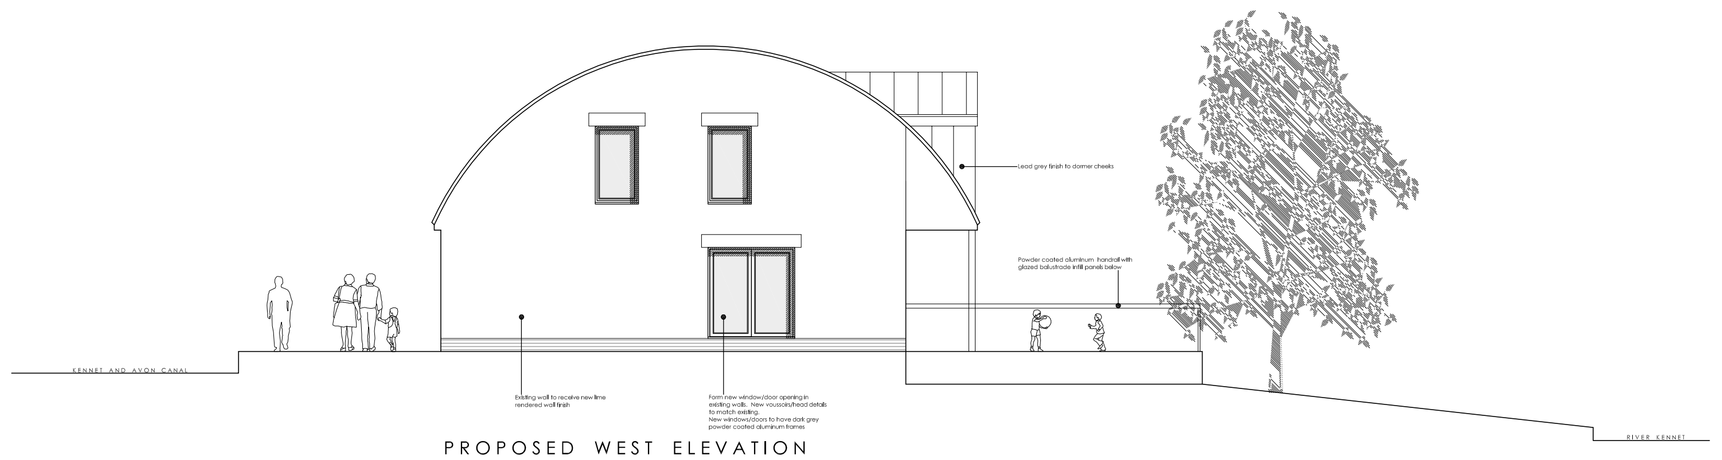


PROPOSED WEST ELEVATION

CLIENT
Zaira Puddephatt

JOB NO.
W1236

JOB TITLE
Wire Mill

DRAWING TITLE
Proposed Elevations

DATE
May 2016

SCALE
1:100 @ A1

DRAWING NO.
03 A

REVISION
A Mar 2017 Updated for new Planning Application

0 1 2 3 4 5 10 15 20 25 30ft
0 1 2 3 4 5 6 7 8 9 10m

WOLSTENHOLME
2 The Rise, Kingston Blount
Oxfordshire, OX39 4RY
01844 354639, enquiries@wolstenholme-ltd.com

Drawing remains copyright of the Architect.
Dimensional discrepancies to be referred to the Architect.