
EXISTING WALLS TO BE RETAINED

NEW WALLS

EXISTING WALLS TO BE REMOVED/DEMOLISHED

0m 1m 2m 3m 4m

N

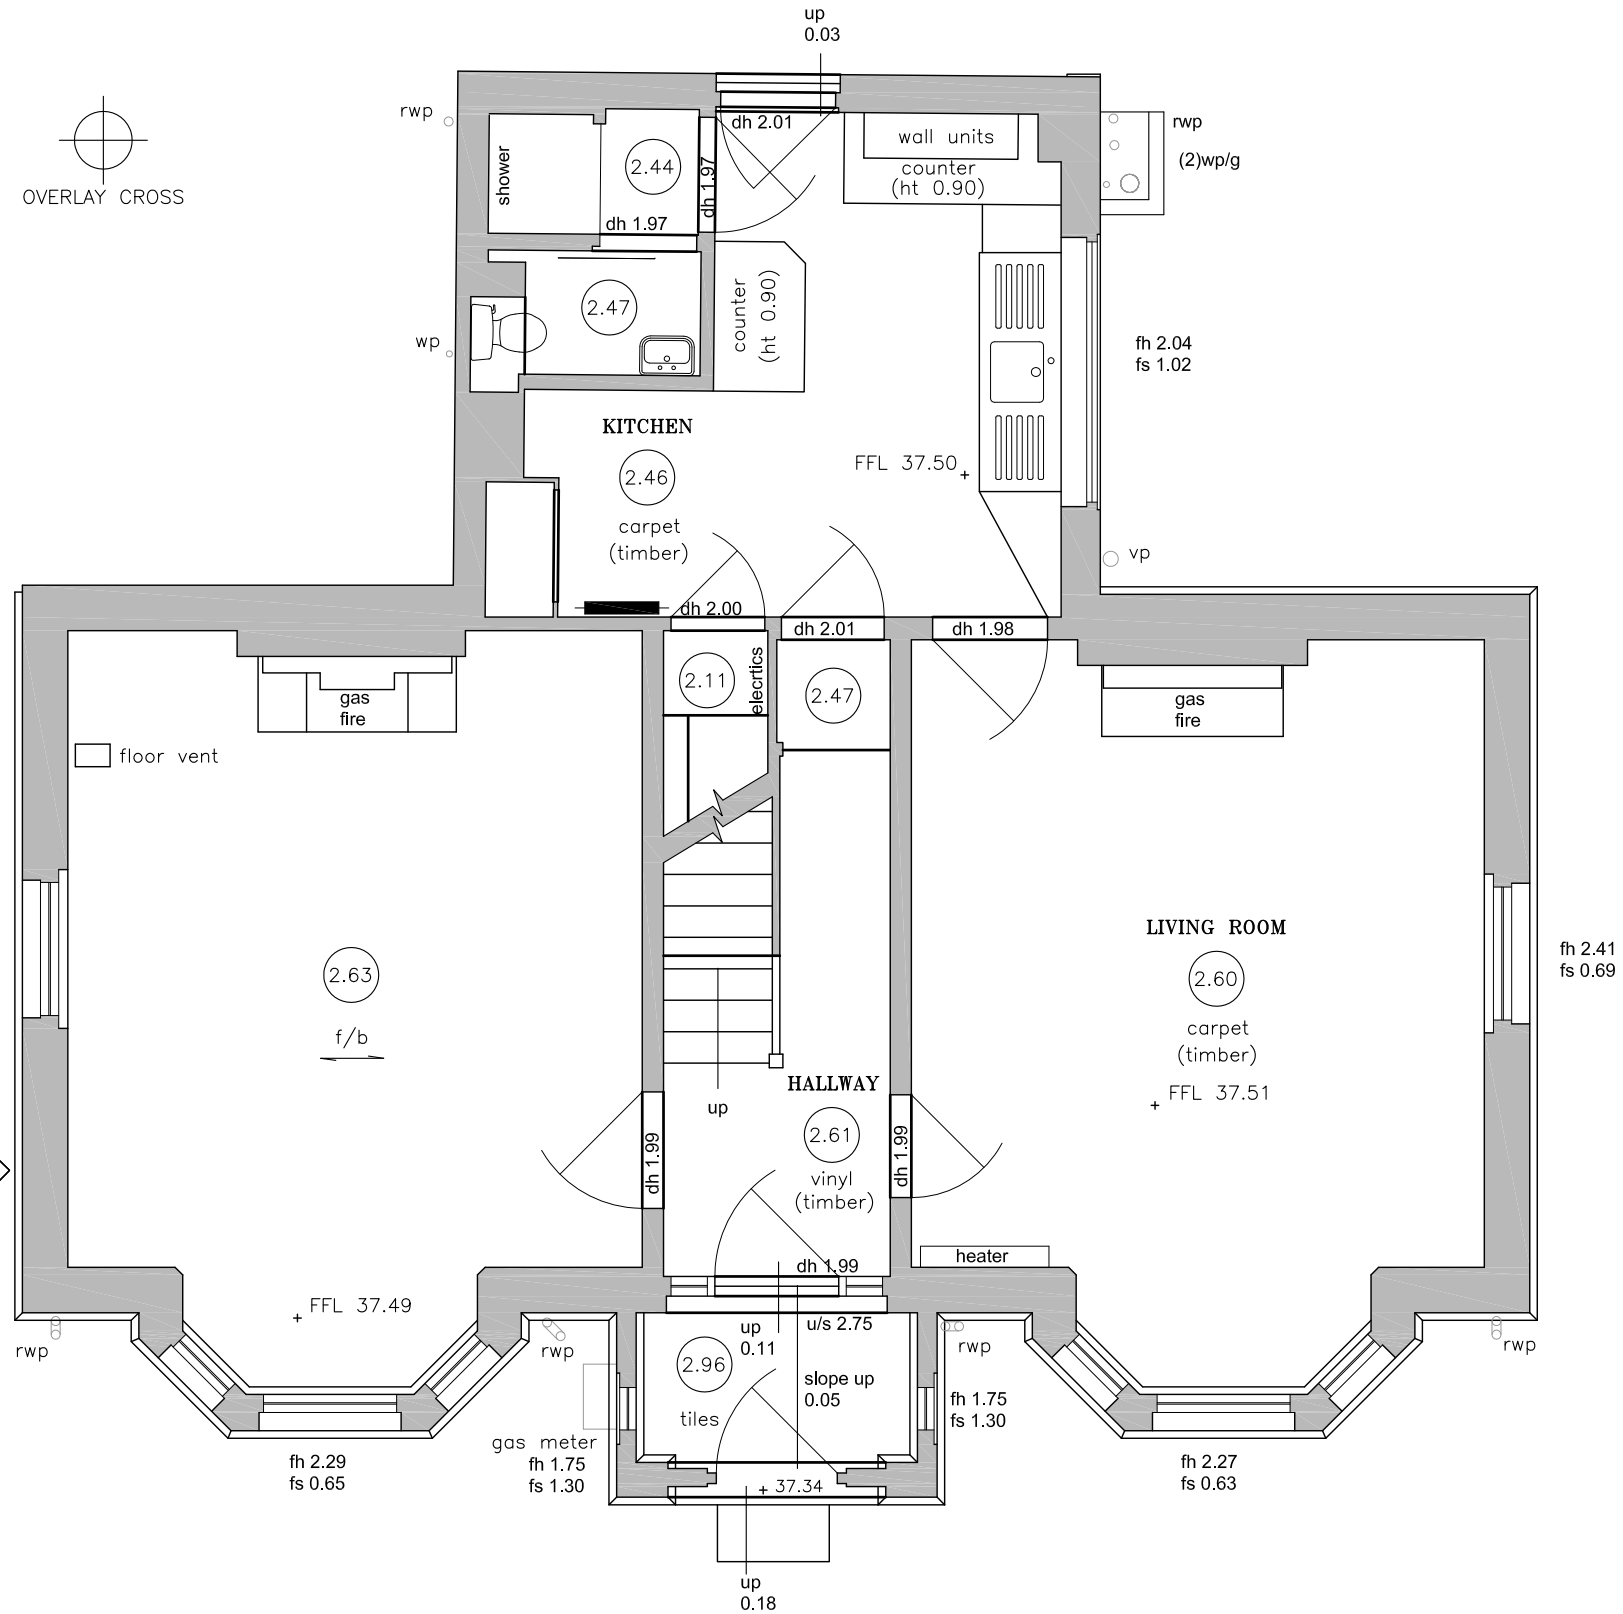

DRAWINGS FOR PLANNING ONLY

Site Address:	1 Briants Ave Reading RG4 5AZ
Job Name:	Alterations and extension. 1 Briants Avenue
Client:	Mr I and J Spurr
Drawing Title:	Existing ground floor plan
Drawing No.:	020
Revision:	00
Status:	For Planning
Scale:	1:50@A3
Date:	June 2017