
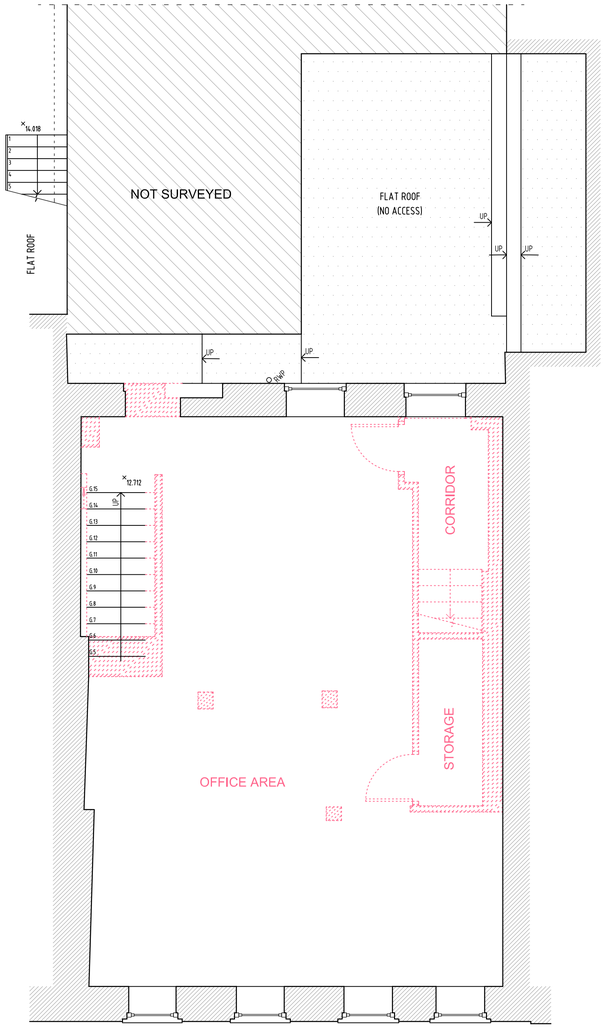


No. 146

FIRST FLOOR PLAN


SCALE 1:50

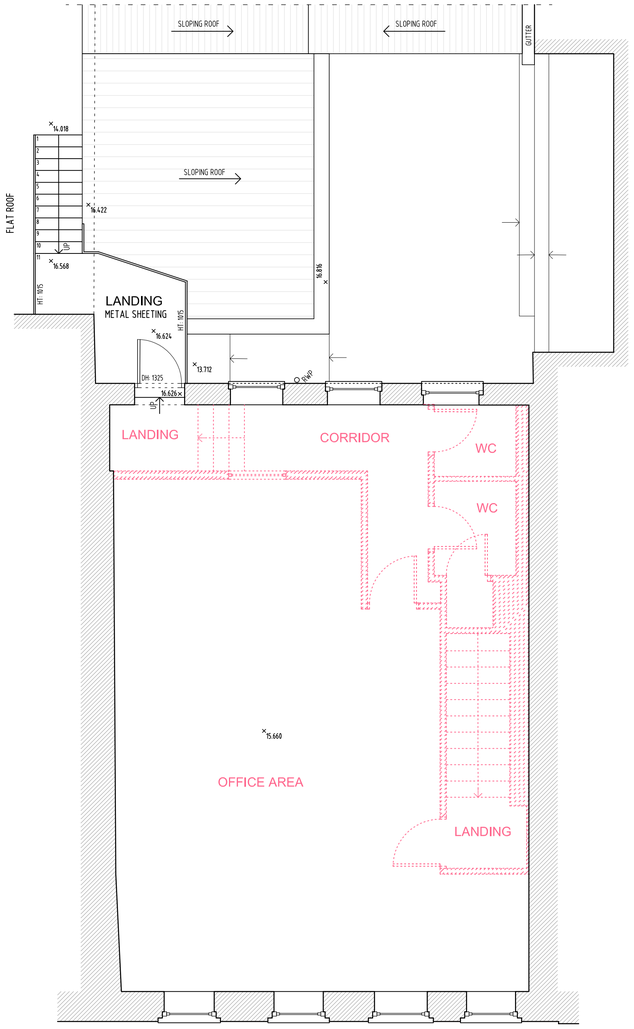

No. 146

SECOND FLOOR PLAN

SCALE 1:50

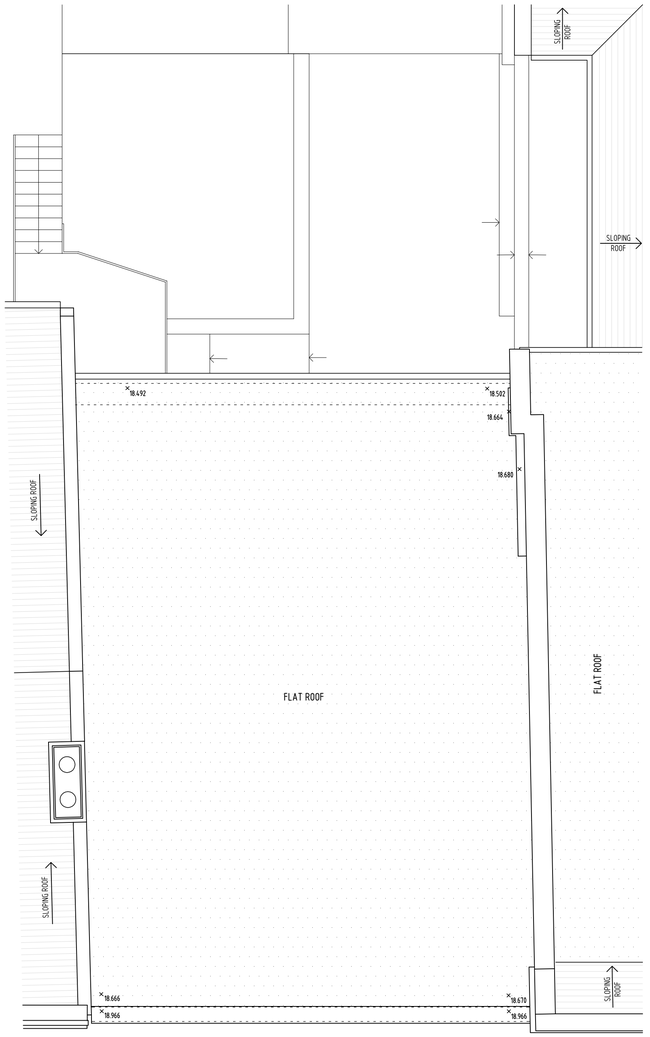

No. 147 No. 146 No. 145

EXISTING ROOF PLAN

SCALE 1:50

SCALE BAR
(1:50 @ A1)
(1:100 @ A3)

0 1 2 3 4 5 6 7 8 9 10m

NOTES

1. GENERAL:

1.1 DO NOT SCALE FROM THIS DRAWING. CHECK ALL DIMENSIONS AND CONDITIONS ON SITE.
1.2 ALL WORKS TO BE CARRIED OUT IN ACCORDANCE WITH CURRENT HEALTH & SAFETY (INCLUDING CDM) REGULATIONS. ALL WORKS TO COMPLY WITH CURRENT BRITISH STANDARDS, CODES OF PRACTICE, BUILDING REGULATIONS AND APPROPRIATE EUROPEAN STANDARDS.
1.3 ALL STRUCTURAL WORK IS TO BE CARRIED OUT IN ACCORDANCE WITH THE STRUCTURAL ENGINEER'S DETAILS AND CALCULATIONS.
1.4 PRECISE POSITIONS OF ALL FIXTURES AND FITTINGS IS SUBJECT TO CONFIRMATION ON SITE.
1.5 THIS DRAWING IS PRODUCED FOR PLANNING APPLICATION ONLY AND SHOULD NOT BE USED FOR ANY OTHER PURPOSES.

LEGEND:

DENOTES EXISTING WALL

DENOTES DEMOLITION WORKS

REV	DATE	DESCRIPTION	BY
-	-	-	-

DRG STATUS: PLANNING

DRAWN BY: ISP DRAWING SOLUTIONS

JOB TITLE: 146 FRIAR STREET
READING, RG1 1EX

DRAWING TITLE: SCHEME C – PRIOR NOTIFICATION
DEMOLITION WORKS
FIRST, SECOND FLOOR PLANS

ISP DRAWING SOLUTIONS
21 MONKS CLOSE
MIDDLESEX, HA4 9HX
TEL: 0044 7886116912
EMAIL: info@ispdrawingsolutions.co.uk
www.ispdrawingsolutions.co.uk

DRG NO: 1110 – D.302

REV: /

SCALE: 1:50 @ A1
1:100 @ A3

DATE: 03/2017