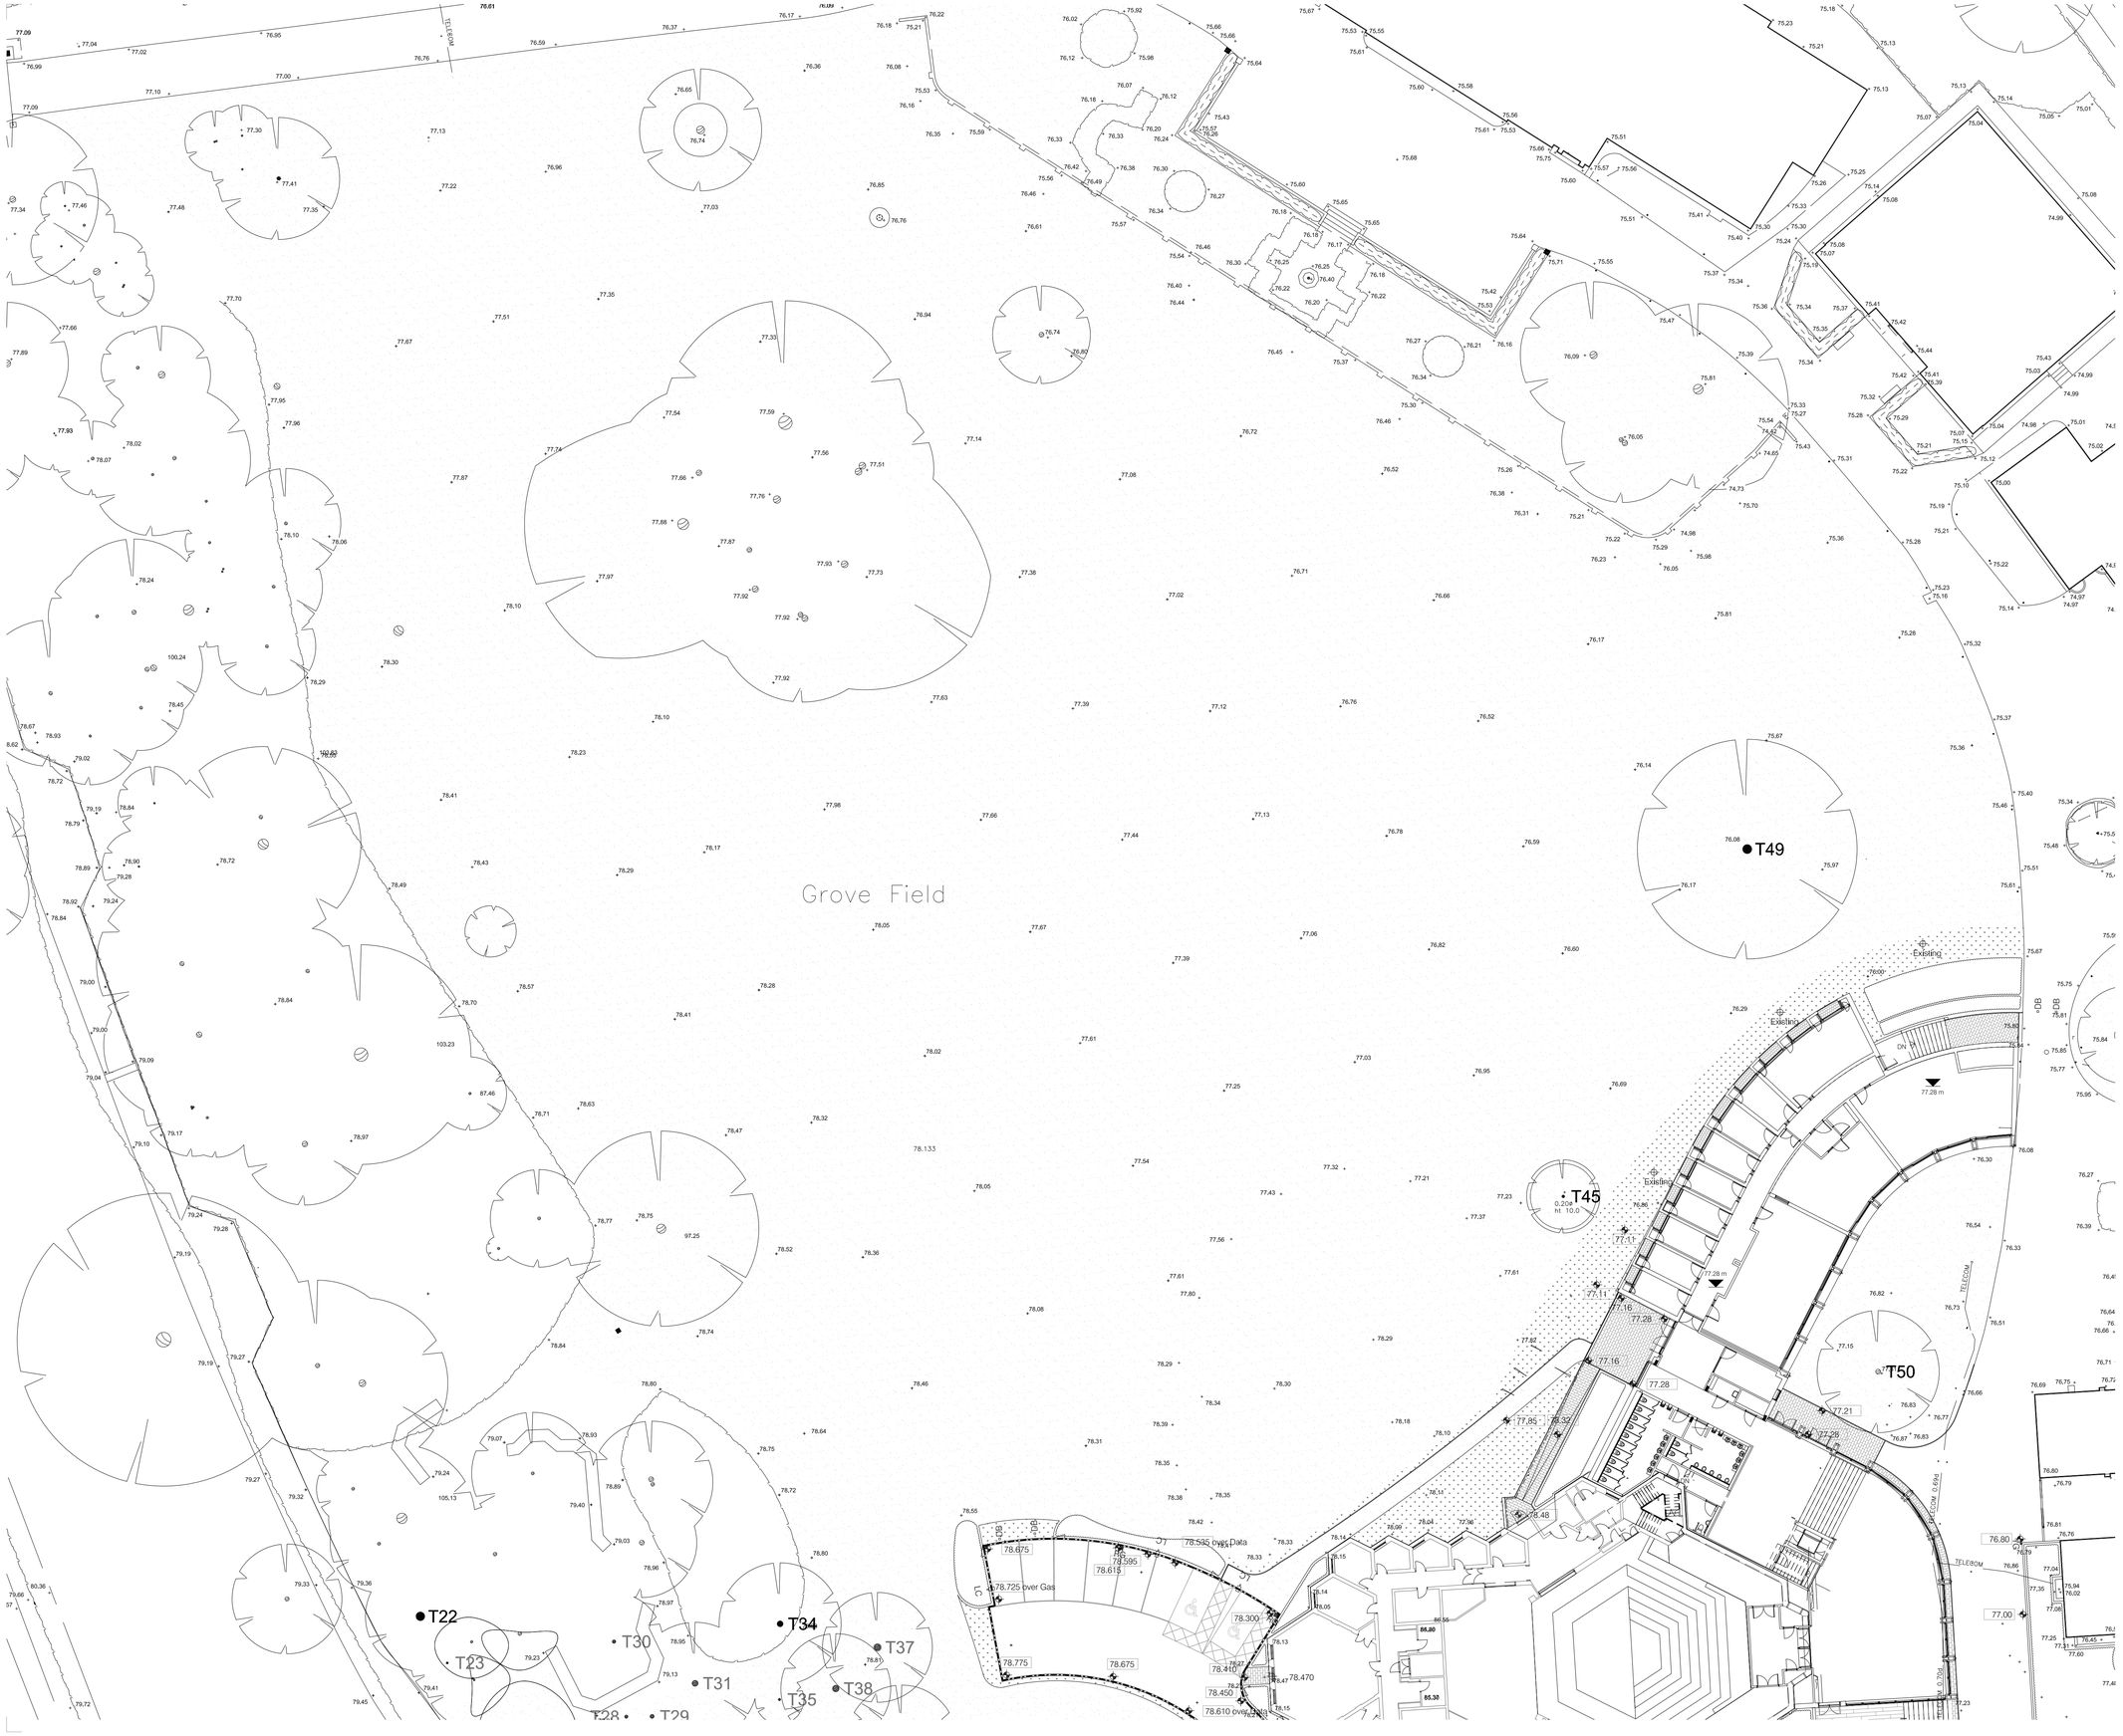


Copyright : Nugent Vallis Brierley LTD.

Responsibility will not be accepted for errors made by others in scaling from this drawing; all construction information should be taken from figured dimensions only. If in doubt ASK.

North

Scale 1:250 at A1 (1:500 at A3)

2,5 | 5 | 10 | 15 | 25m

Issue	Date	Drawn	Checked
A	14/07/2017 First Issue	VS	PB

Project Number	1353	Scale	1:250 at A1
		Stage	Design
		Status	Planning
Project	Grove Field Theatre		
Client	Leighton Park School		
Title	Existing Site Plan		
Reference	2702	Issue	A

NVB Landscape
ROOK LANE

Nugent Vallis Brierley LTD. T: 01373 468030 E: mailbox@nvbarchitects.co.uk
Registered in the UK No. 2471929. Rook Lane Chapel, Bath Street, Frome, Somerset, BA11 1DN.