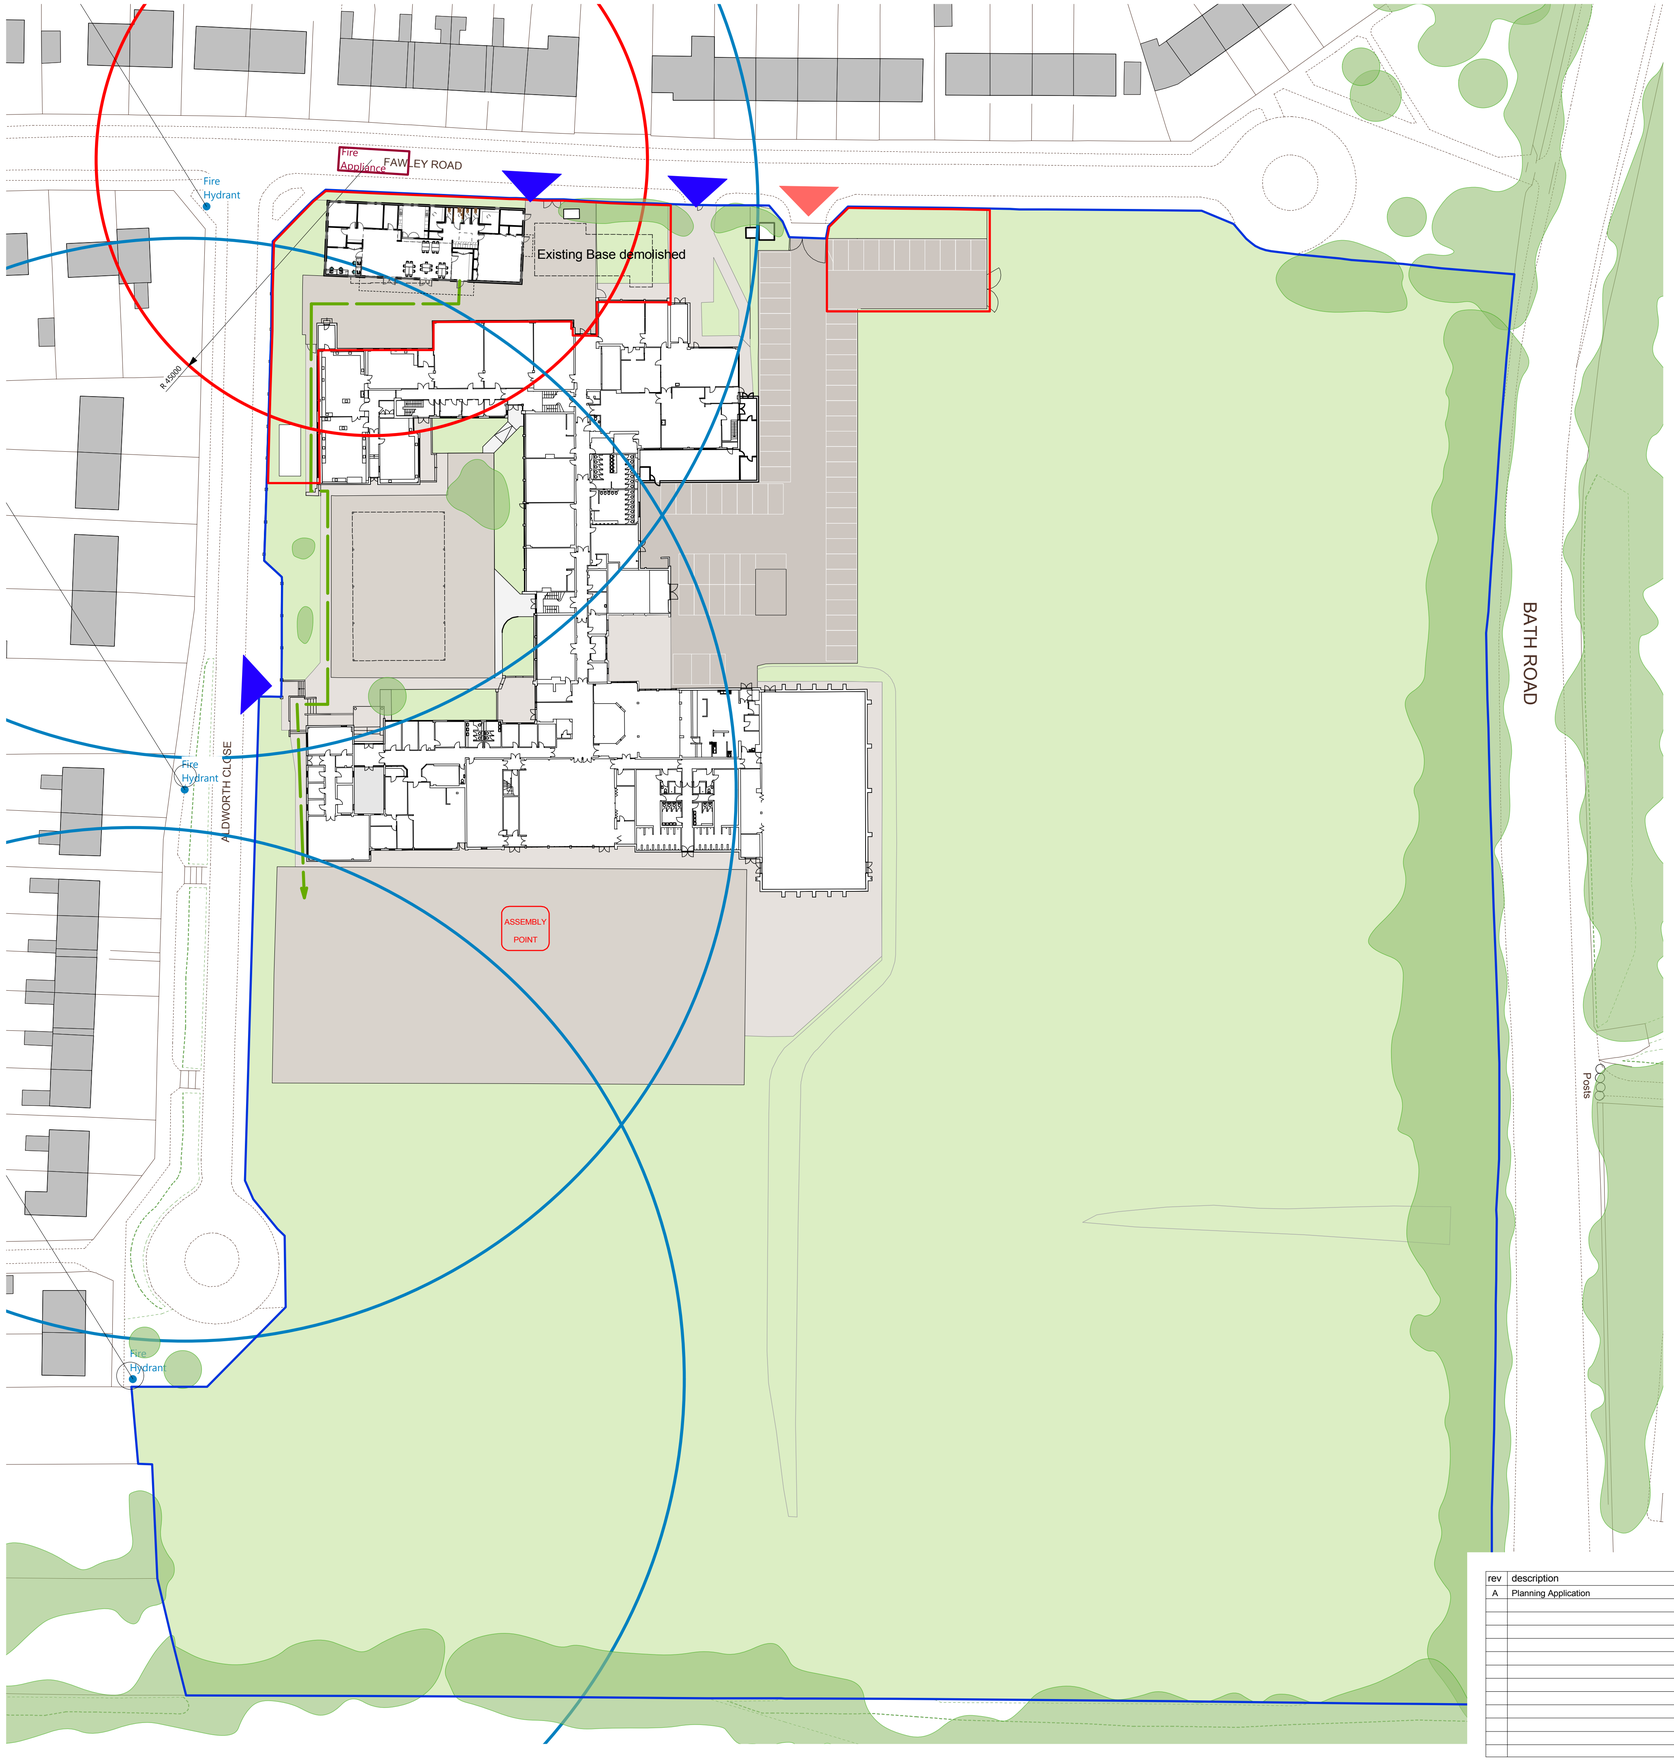

Proposed Site Key:

- Site Ownership Boundary
- Site Development Boundary
- Pedestrian Entrance
- Vehicular Entrance
- 45m radius from fire appliance
- 90m radius from fire Hydrant
- Route to Assembly Point
  n.b. school currently reviewing route options with RBC H&S team, currently re-enter main building to get to assembly point.

0 10 M 50 M

1:500 @ A1

N

Notes

1. **This drawing is © copyright Hampshire County Council 2016. No unauthorised reproduction of any kind is permitted.**
2. No Dimensions to be scaled from this drawing
3. This map is reproduced from Ordnance Survey material with the permission of Ordnance Survey on behalf of the controller of Her Majesty's Stationery Office © Crown copyright. Unauthorised reproduction infringes Crown Copyright and may lead to prosecution or civil proceedings. (100019180), (2016)

rev	description	date	by
A	Planning Application	04.10.16	CJ

Hampshire County Council

HCC Property Services,
Three Minsters House,
76 High Street, Winchester SO23 8UL.
tel: (01962) 847801

Property Services

PROJECT
Reading Borough Council
Blessed Hugh Faringdon
Asperger Resource Base

SHEET CONTENTS
Proposed Site Plan
Fire Strategy

SCALE	DATE	DRAWN.	CHKD.	DRAWING No.	REVISION
1:500 @A1 1:1000 @A3	06/07/16	HD		E03174-A-2701	A

FILE REF.