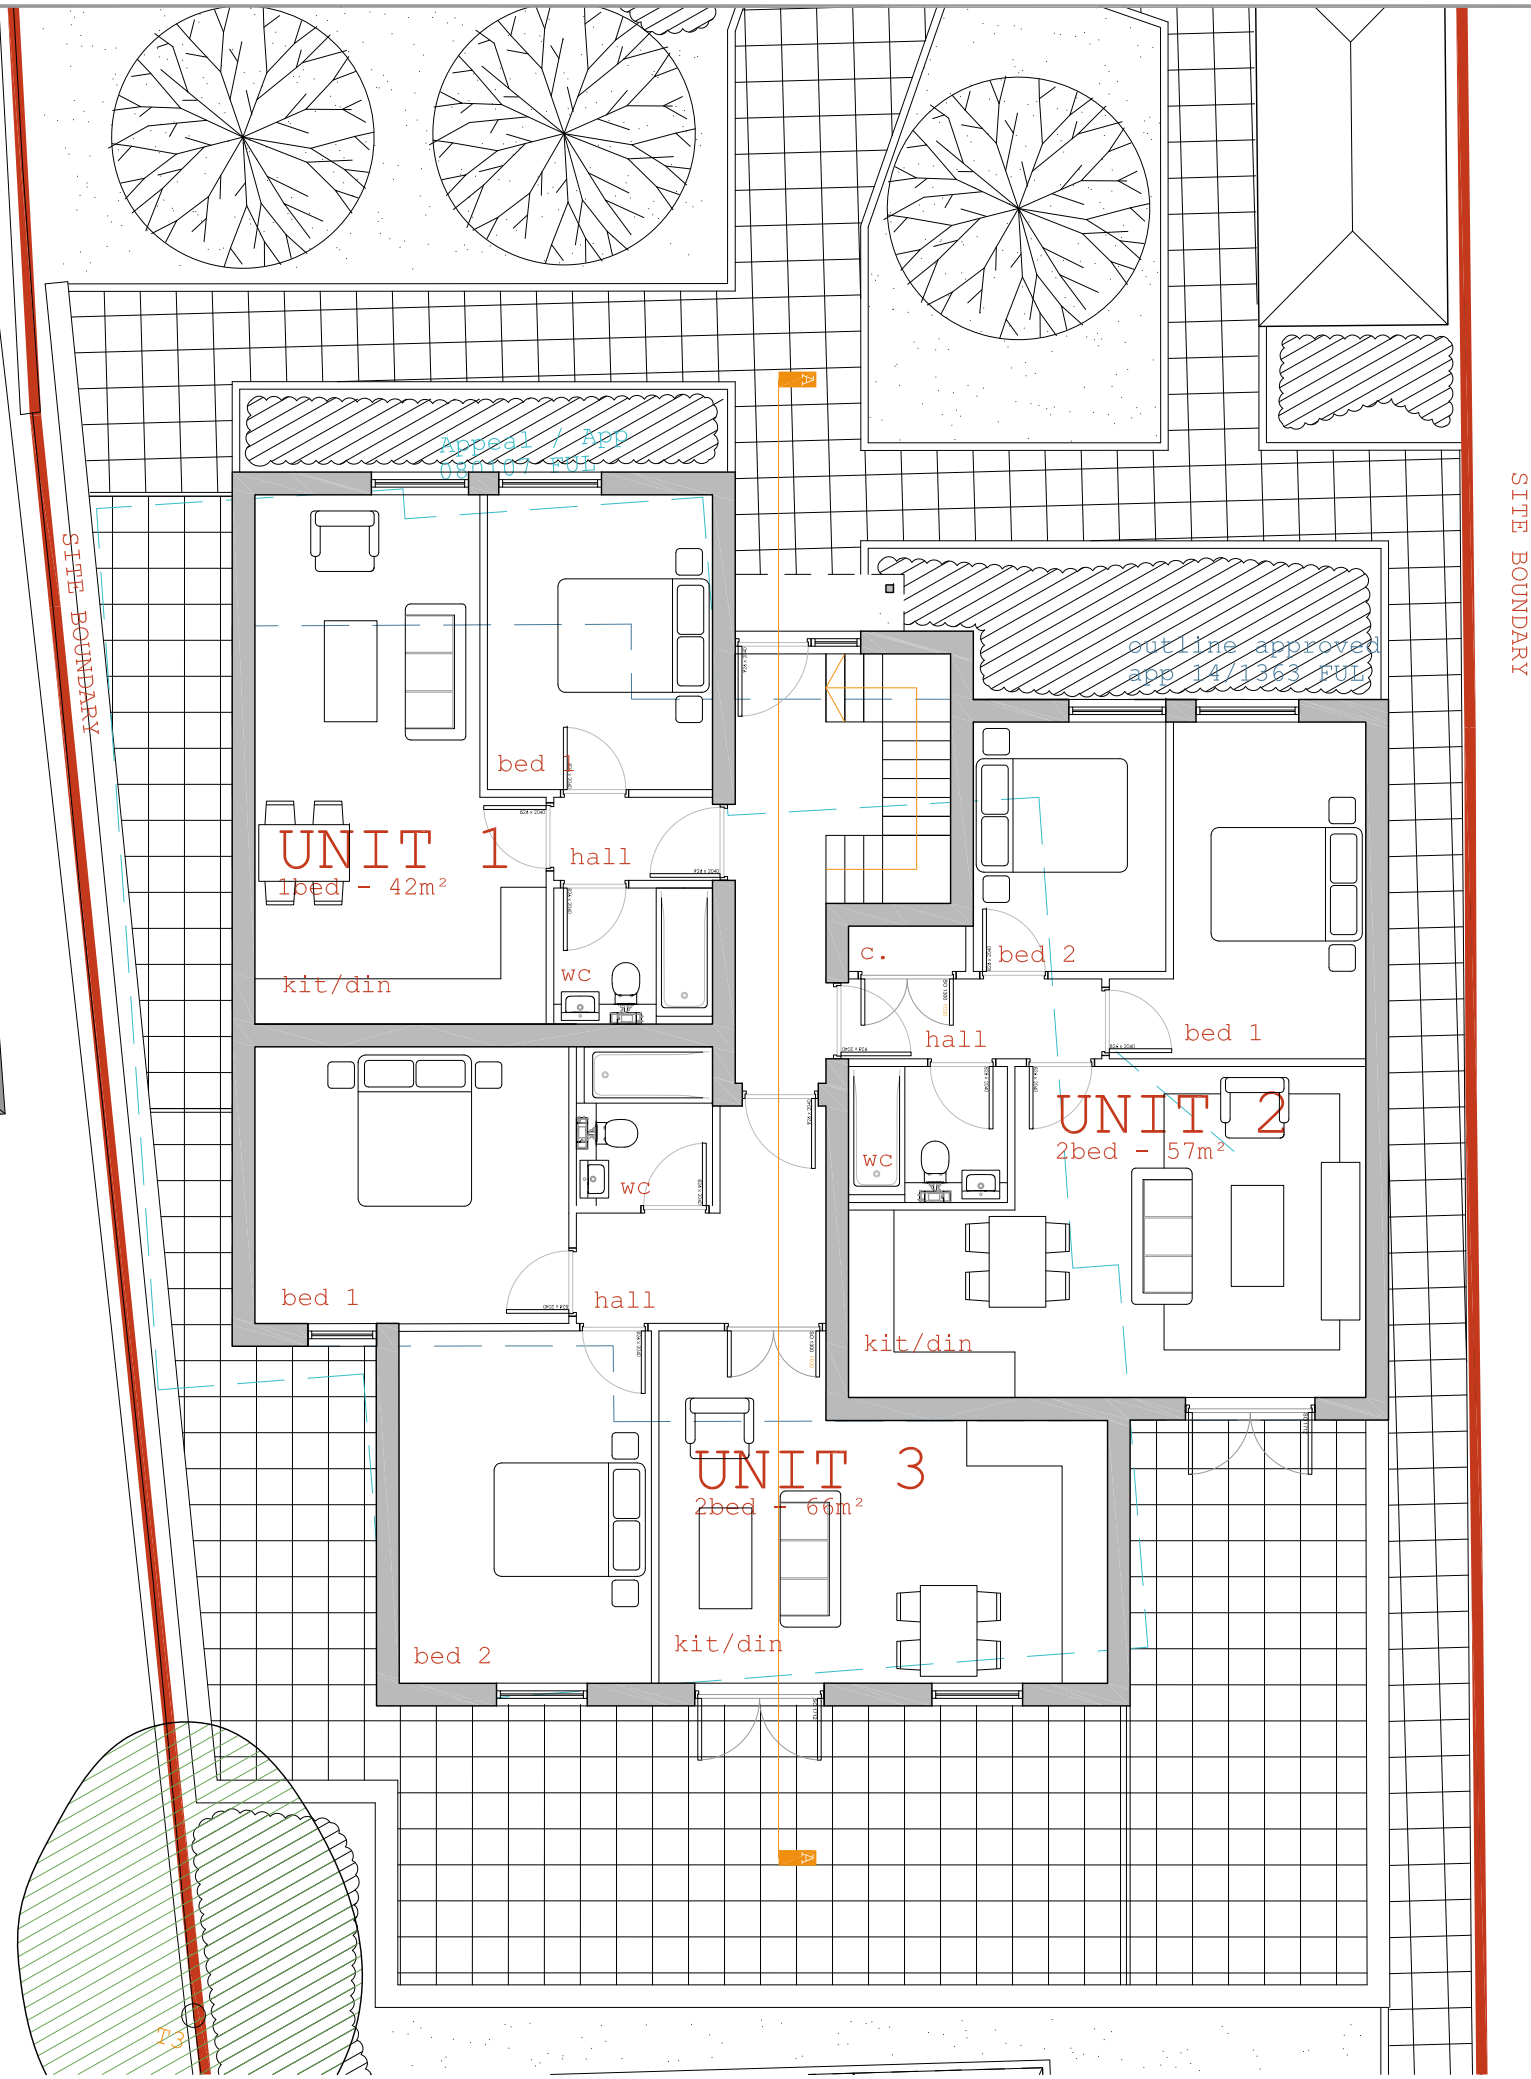

Block A - proposed ground floor plan

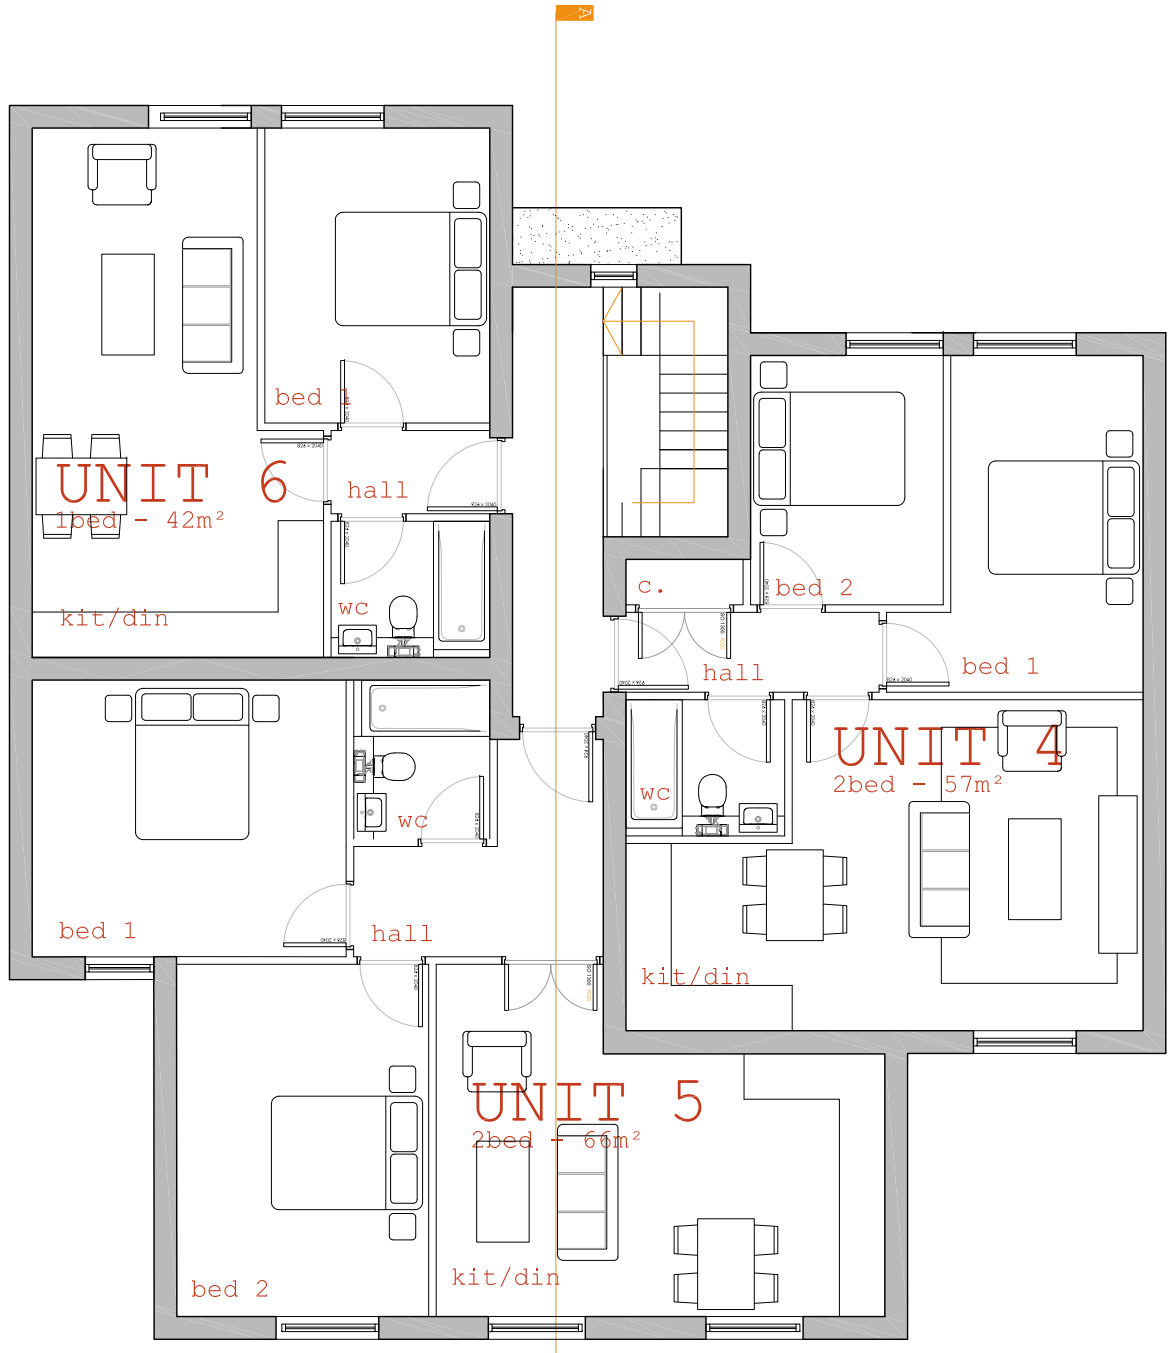

Block A - proposed first floor plan

T4 01.01.15 sh xxx
T3 01.01.15 sh xxx
T2 01.01.15 sh xxx
P 16.08.16 sh first issue
REVISIONS

project
153 Bathroad
Reading, RG30 2BD
client
AJC
drawing title
Block A floor plans

project 262 | drawing number 03-11 | revision P2
date Aug 16 | status Planning
scale 1:100 | size A3 | author SH | checked EGM

© 2016 colony architects

www.colonyarchitects.com
colony architects ltd is a collaborative of architects and designers with an agenda to find out more visit our beautiful website
contact: design@colonyarchitects.com
stu 07990 515372
ed 07779 255328
RG 0118 3800328
250 South Oak Way
Green Park, Reading
RG2 6UQ

colony
chartered
architects
RIBA

1:100 scale @A3 0 metres 2 4 6 8 10 12 14 16 18 20 22 24