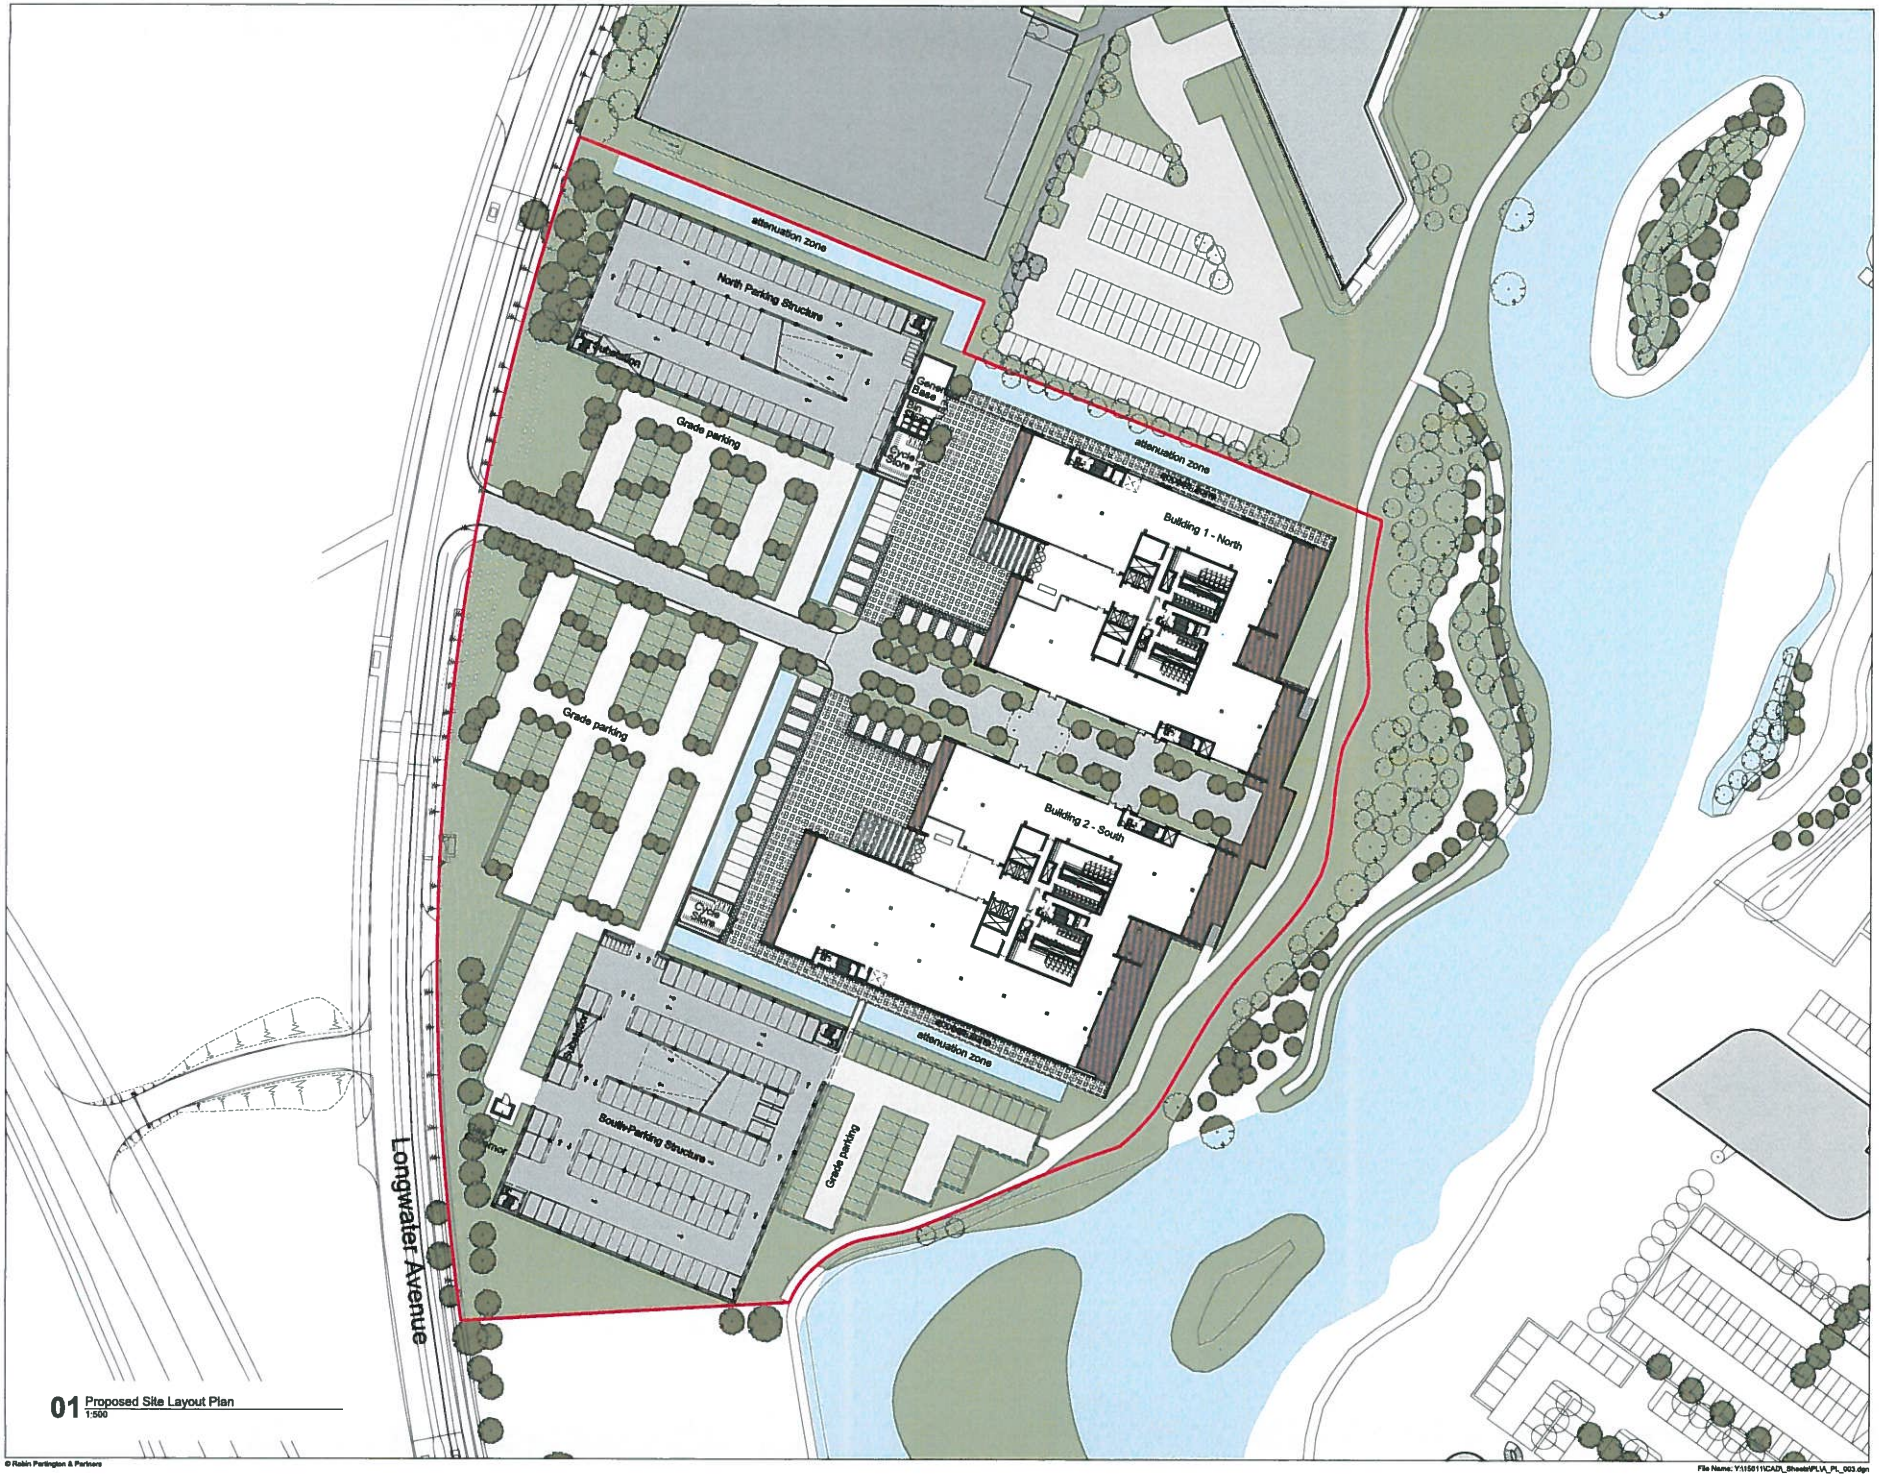

01 Proposed Site Layout Plan
1:500

© Robin Partington & Partners

File Name: Y:\15011\CAD_Sheets\PL\A_PL_003.dgn

Disclaimer

Do not scale from this drawing.
Check all dimensions on site before fabrication or setting out.
This document is copyright and may not be reproduced without permission of the owner.

Notes

Key

Site area

Rev	Notes	Date	Dwn	Iss
01	Planning Application	16.03.16	RPP	RPP
00	For Information	08.03.16	RPP	RPP

Consultants

Landscape Architect:	Place Design + Planning
Planning Consultant:	Deloitte LLP
Quantity Surveyors:	Gardiner & Theobald LLP
Structure:	Ramboll
Building Services:	Hoare Lea
Transport Consultant:	Peter Brett Associates
Environmental Planning:	Peter Brett Associates
Civil Engineer:	Peter Brett Associates
Geology:	Peter Brett Associates
Archaeology:	Oxford Archaeology

Key / Location

Robin Partington & Partners
Castlewood
86 New Oxford Street
London
WC1A 1DG
+44 20 7418 3680
mail@rpplondon.com
www.rpplondon.com

Client
Green Park Reading No.1 LLP

Project
400 Longwater Avenue, Green Park

Drawing Title
Site Plan
Proposed Layout

Scale		Drawn By	Issued By
1:500 @ A1	1:1000 @ A3	RPP	RPP

Stage 2

Project No.	Drawing No.	Revision
15011	A_PL_003	01

Date Last Saved: Tuesday, March 08, 2016