DATUM 48.00m

ST GEORGE'S ROAD STREET SCENE ELEVATION 1:125

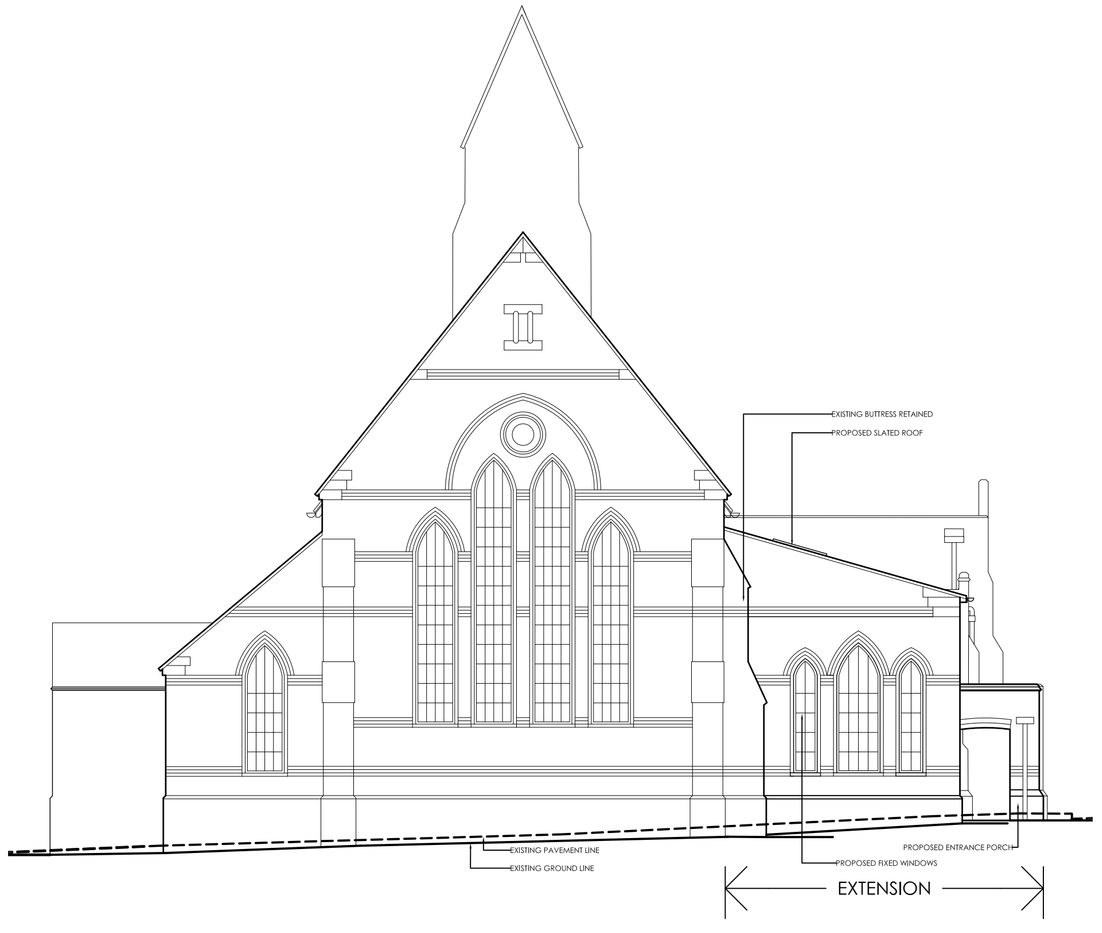

ST GEORGE'S ROAD - WEST ELEVATION

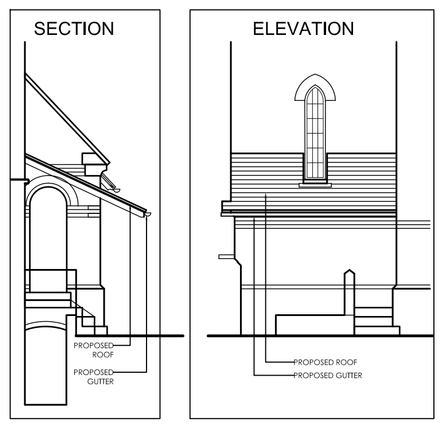

NEW ROOF DETAILS

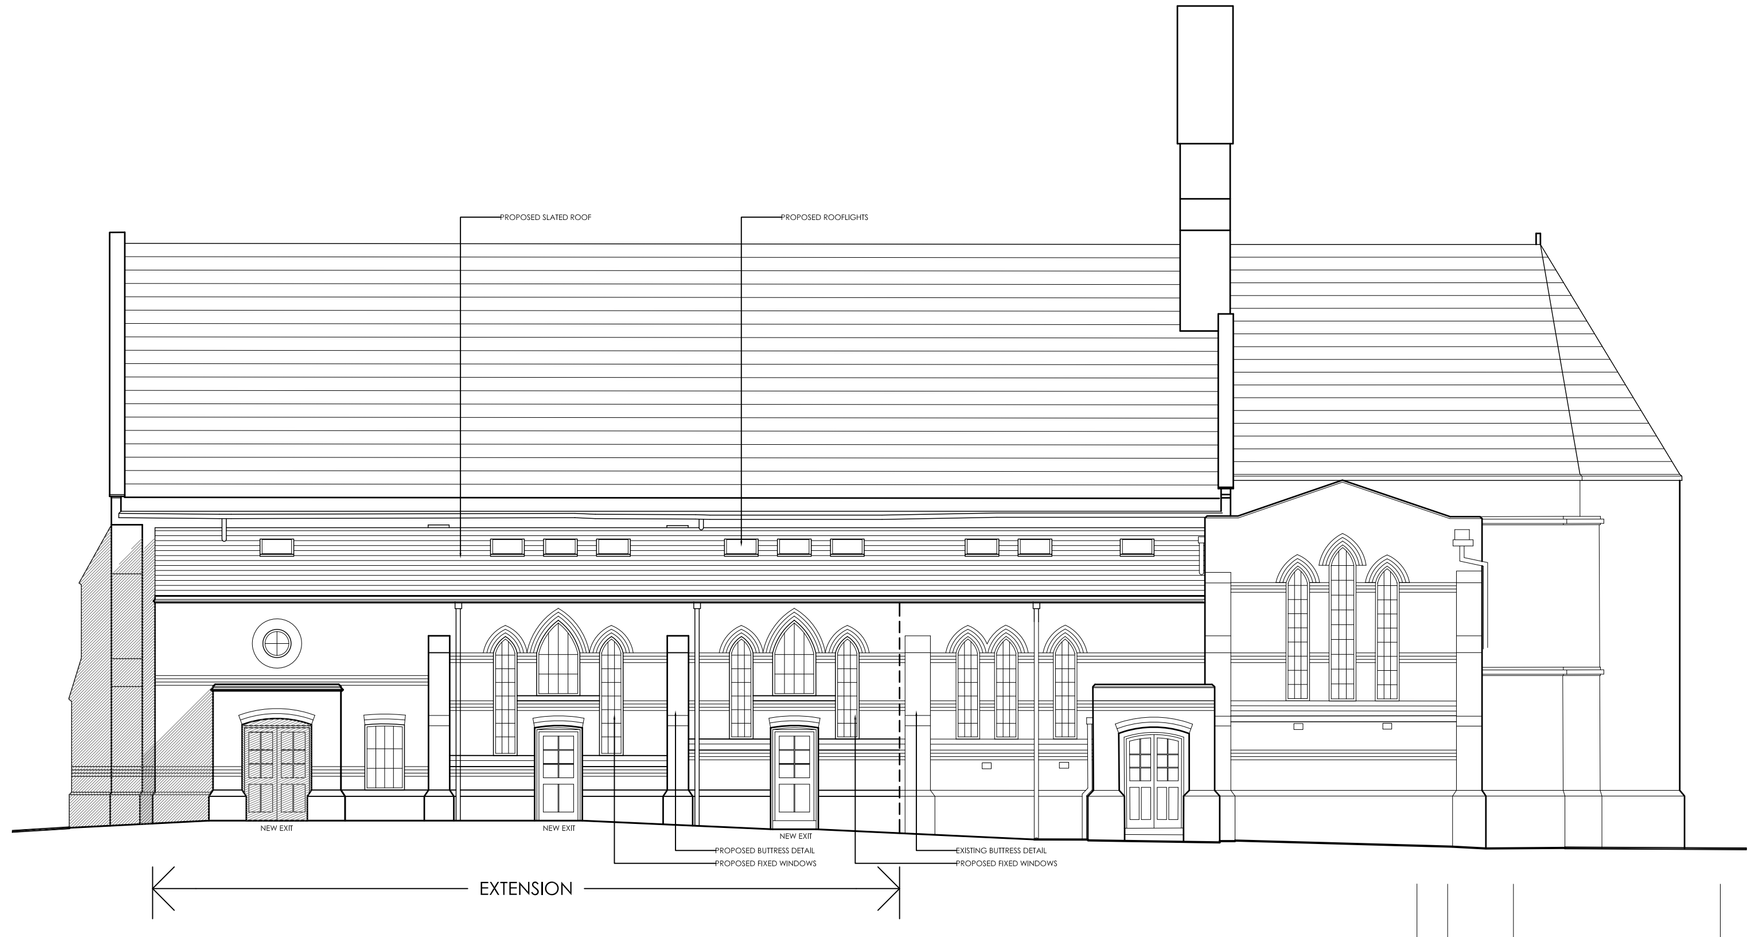

SOUTH CHURCH ELEVATION

Scale Bar 1:125
1m 5m 10m

Scale Bar 1:100
1m 2m 3m 4m 5m 6m 7m

Rev	Date	Description	Rev By	Chk'd By
B	27.06.2016	RESIDENTIAL BLOCK ALTERED	MMD	TVT
A	27.10.2015	CHURCH EXTENSION REVISED	MMD	TVT

Project Title	CHURCH EXTENSION & RESIDENTIAL DEVELOPMENT TILEHURST ST GEORGE CHURCH ST GEORGES ROAD READING
Client	STONEWATER
Status	PLANNING
Scale	1:100 / 1:125 — Drawing Size A1
Drawn By	TVT — Checked By lb — Date 13.11/14

Drawing Title	PROPOSED CHURCH ELEVATIONS & STREETSCENE
Job-Dwg No	11981-120 — Rev B

THE HARRIS PARTNERSHIP MILTON KEYNES
The Old Rectory, 79 High Street
Newport Pagnell, MK16 8AB
t. 01908 211 377 f. 01908 211 722

THE HARRIS PARTNERSHIP WAKEFIELD
2 St. Johns North, Wakefield, WF1 3QA
t. 01924 291 800 f. 01924 290 072

THE HARRIS PARTNERSHIP MANCHESTER
2nd Floor, Carvers Warehouse,
77 Dale Street, Manchester, M1 2HG
t. 0161 238 8555 f. 0161 244 5809

THE HARRIS PARTNERSHIP READING
101 London Road, Reading, RG1 5BY
t. 0118 950 7700 f. 0118 956 8642

THE HARRIS PARTNERSHIP
ARCHITECTS
www.harrispartnership.com

This drawing is copyright and may not be reproduced in whole or part without written authority.

CAD file reference