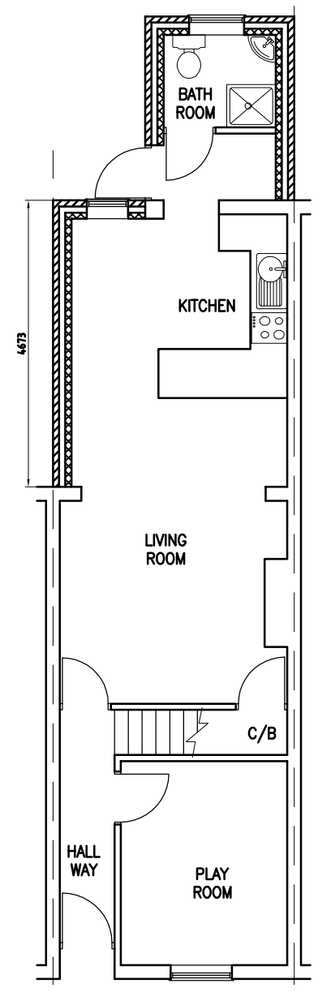

PROPOSED GROUND FLOOR PLAN

0 1m 2m 3m 4m 5m

Metric Scale 1:100

THIS DRAWING IS THE PROPERTY OF RRS DESIGNS
- COPYING / REDISTRIBUTION BY CONSENT ONLY

NOTES

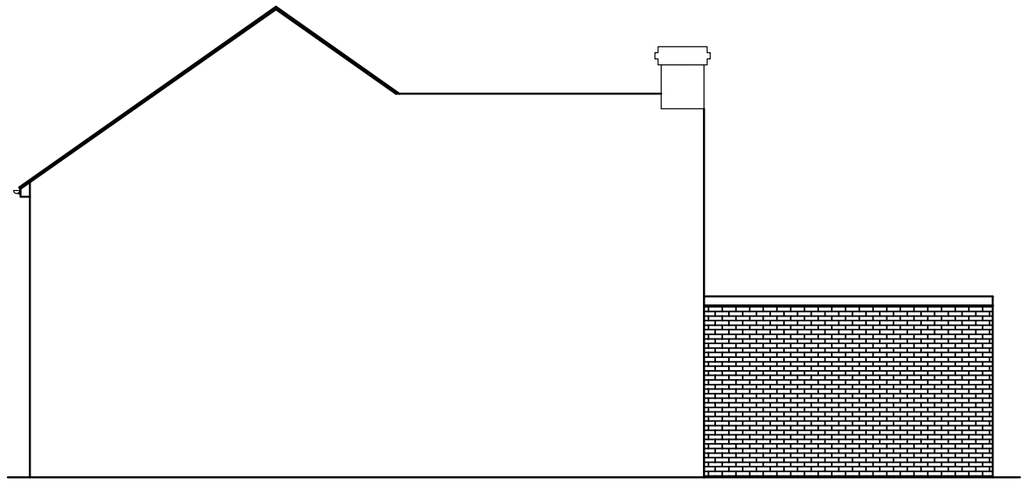

PROPOSED SIDE ELEVATION

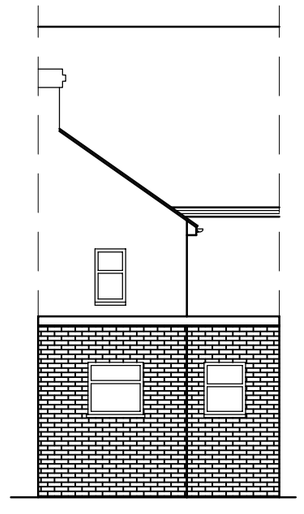

PROPOSED REAR ELEVATION

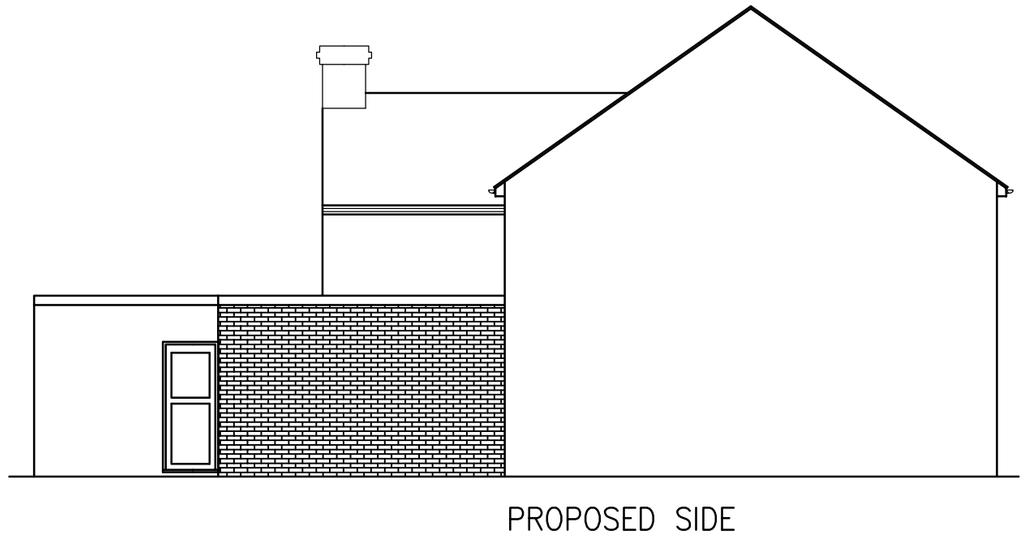

PROPOSED SIDE ELEVATION

Rev	Date	Amendment
A	-	-

PROJECT
242 LIVERPOOL ROAD
READING
RG1 3PJ

TITLE
PROPOSED FLOOR PLAN AND ELEVATIONS

RRS Designs
Architectural & Planning Services

Mobile- 07964326643
Email- amar@rrsdesigns.co.uk
Website- www.rrsdesigns.co.uk

DRAWN	SCALE @ A2
AS	1:100
DATE	
JAN 24	

DRAWING No.	REV.
AS01324-03	