
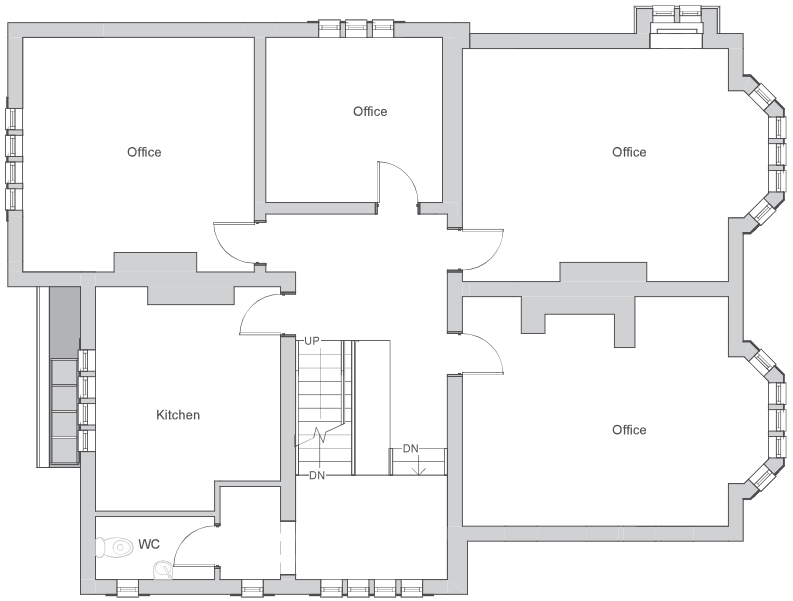


First Floor

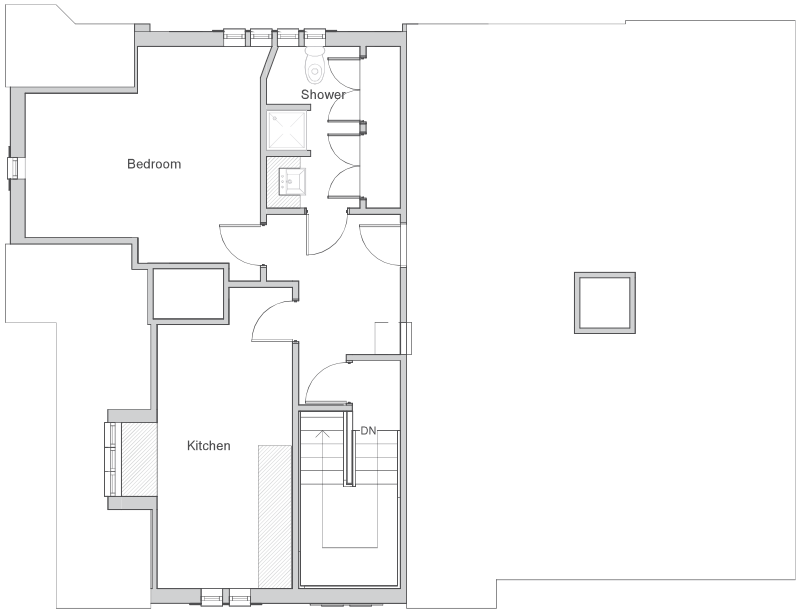

Second Floor

Fluent
ARCHITECTURAL DESIGN SERVICES

FLUENT
ARCHITECTURAL DESIGN SERVICES
Tel: 0800 043 8838
E-mail: info@fluent-ads.co.uk
Web: fluent-ads.co.uk

11 Glebe Road, Reading

Existing Floor Plans

Scale @ A3	1 : 100
Date	15.05.24
Drawn by	NM
Drawing number	P.M.201
Project number	2296
Rev	A

Key:
Existing · Proposed · SVP · Boundary line
Existing drainage · Proposed drainage · Overhead

0 1 2 3 4 5 10
GRAPHIC SCALE: 1:100

No.	Description	Date
A	First draft	15.05.24