

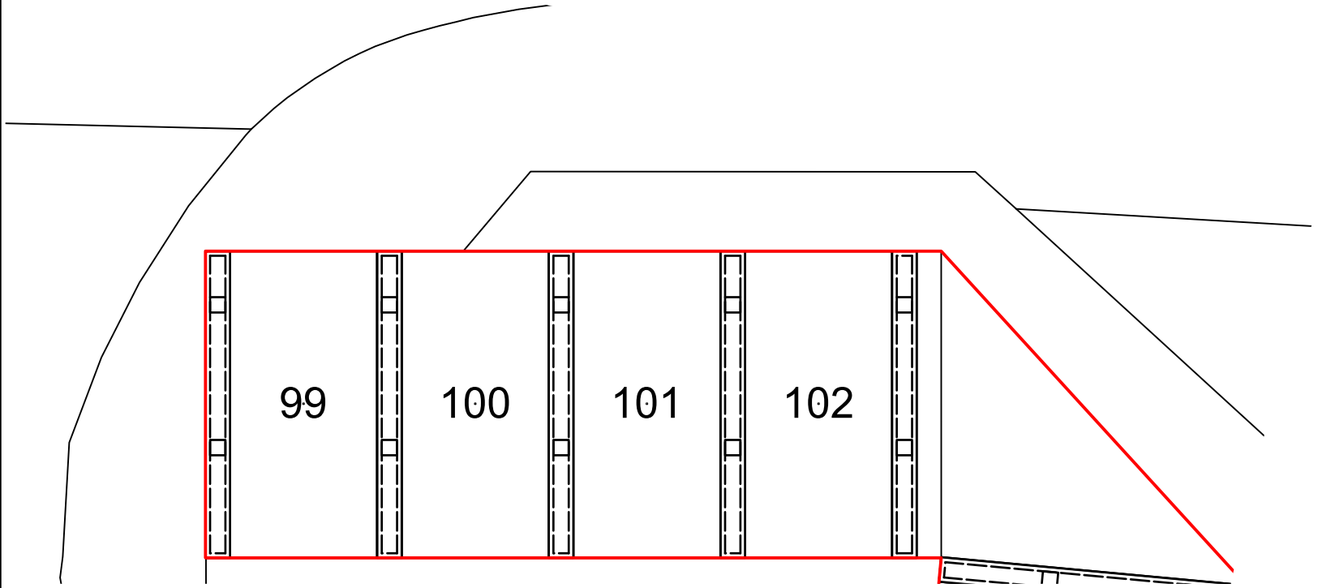


Proposed Typical Car Port Layout
Scale 1:100

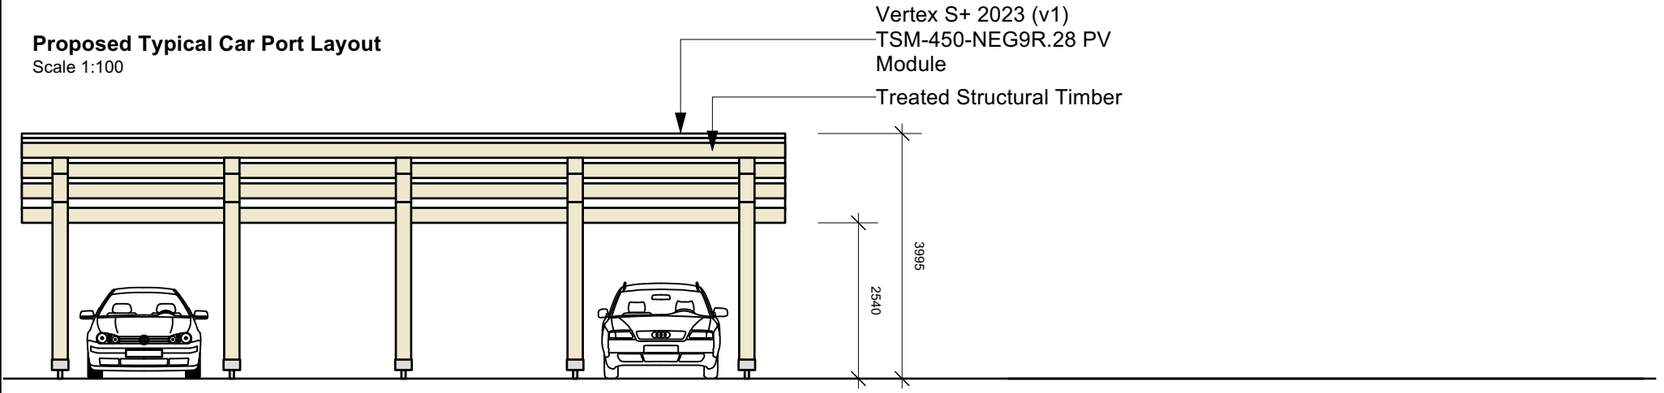


Proposed Typical Car Port Front Elevation
Scale 1:100

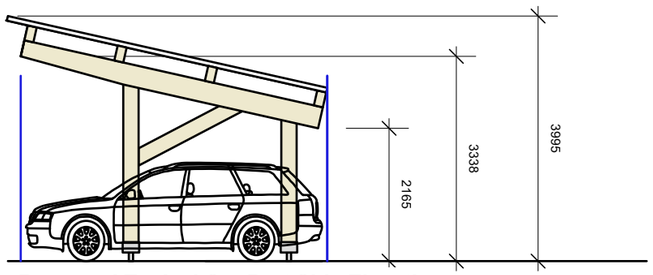

Proposed Typical Car Port Side Elevation
Scale 1:100

0 10.0 M

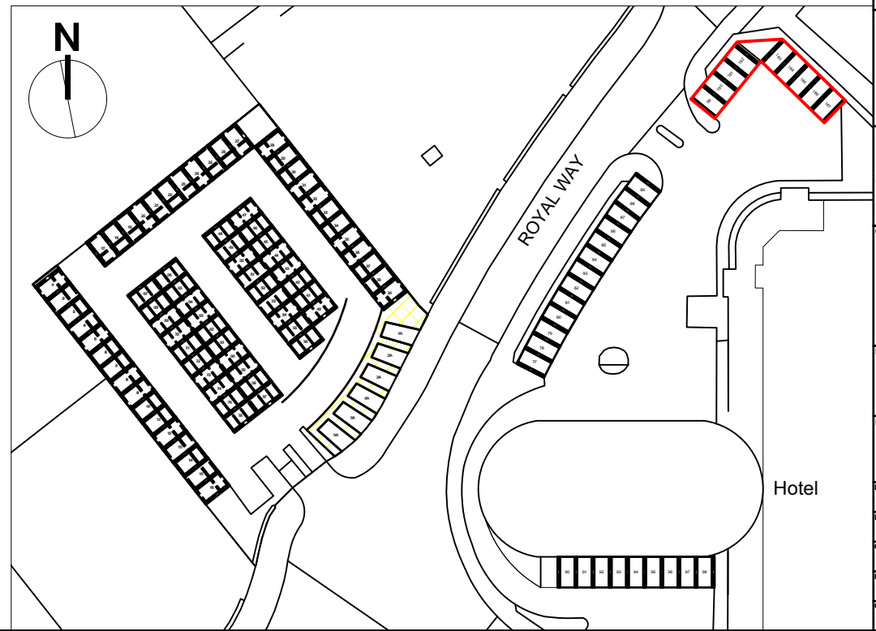

© THE DESIGN & SURVEYING CONSULTANCY (THE DSC). All rights reserved.
This drawing is the property of THE DESIGN & SURVEYING CONSULTANCY (THE DSC) and Copyright is reserved by them.

This drawing is issued on the condition that it is not reproduced without the written consent of THE DESIGN & SURVEYING CONSULTANCY (THE DSC). Action will be taken against unauthorised use.

Do not scale off this drawing. All dimensions are in Millimetres U.N.O and to be verified and confirmed on site prior to work commencing.

All levels shown are in metres.

U.N.O This drawing is to be read in conjunction with all relevant Specialists Drawings and Specifications. Engineers generally refered, e.g. Structrual, Mechanical & Electrical.

Contractors shall provide their own setting out drawings for comment by THE DESIGN & SURVEYING CONSULTANCY (THE DSC).

All structural works are to be detailed or confirmed and approved by Structural Engineer, including all setting out requirements U.N.O.

Any discrepencies, errors or omissions to be reported to the Architect for further instructions before commencement of works.

GENERAL NOTES

NO.	DATE	DESCRIPTION

REVISION HISTORY

ZONE	REV	DESCRIPTION	DATE
VH	1	Approval	02/09/24

Client
Our SNRG

THE DSC

Consultant Details
The Design & Surveying Consultancy
Markland Road
Dover, Kent
CT17 9LZ
www.thedsc.co.uk

Project Title
Solar Car Ports
Land Lying To The West Of Madejski Stadium
Reading, RG2 0FL

Drawing Title
Proposed Typical Solar Car Port

Drawing Status: Planning	Drawing Number: 19144-OS-VH-DR-2004
Drawn By: AC	Revision: P01
Checked By: -	Consultant Project Number: 19144 / Scale: See drawing @ A3
Date of First Issue: September 2024	Sheet No.: 1 of 1
CAD File Name: 19144-OS-VH-DR-B	