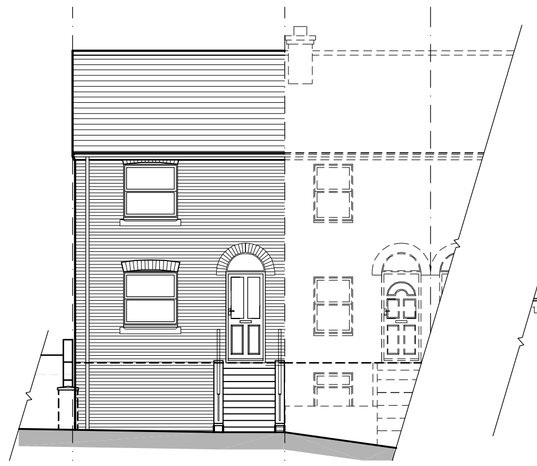

0 1 2 3 Metres
SCALE BAR @ 1-100

Proposed Front Elevation

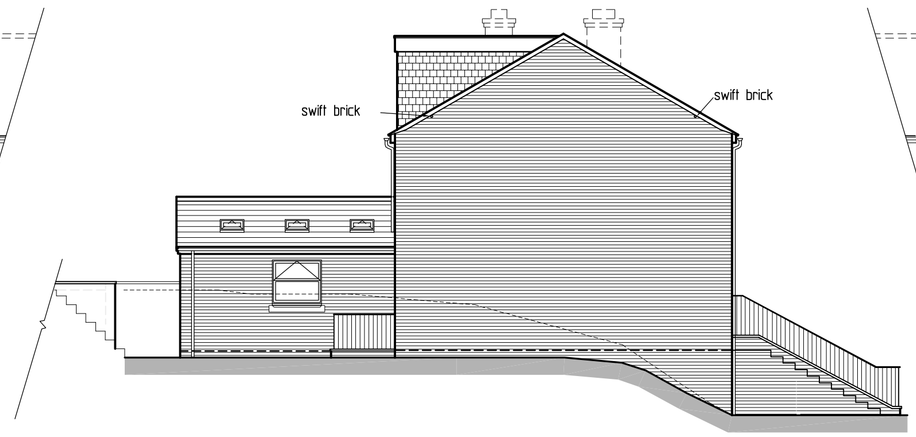

0 1 2 3 Metres
SCALE BAR @ 1-100

Proposed Side Elevation

0 1 2 3 Metres
SCALE BAR @ 1-100

Proposed Rear Elevation

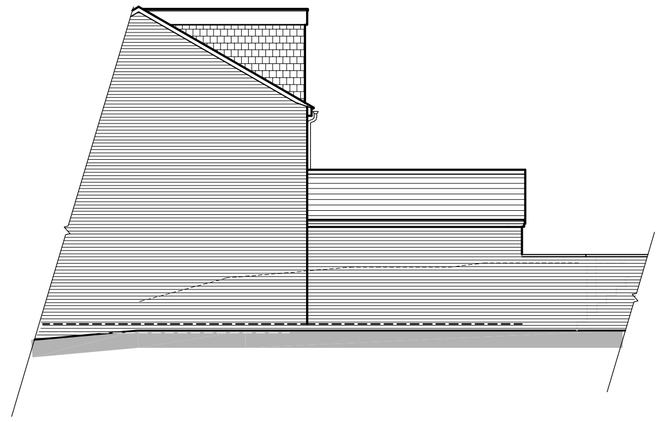

0 1 2 3 Metres
SCALE BAR @ 1-100

Proposed Side Elevation

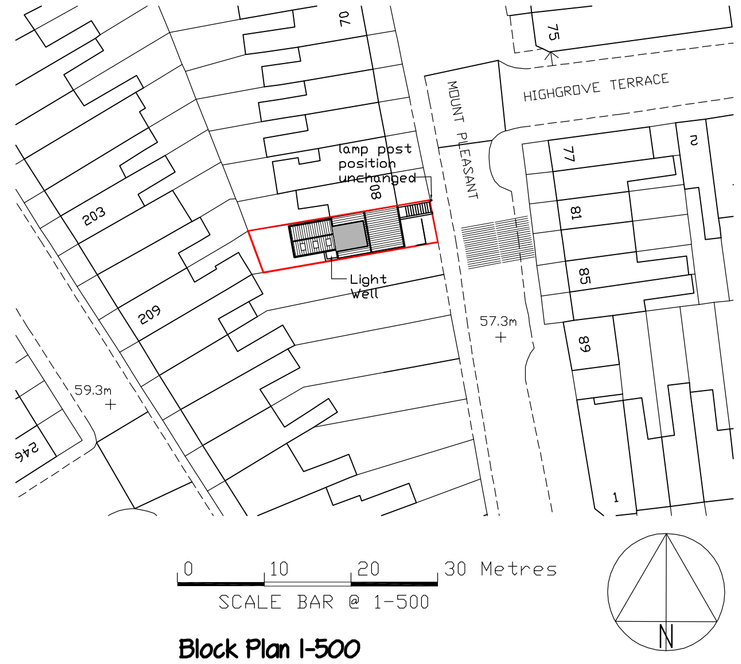

0 10 20 30 Metres
SCALE BAR @ 1-500

Block Plan 1-500

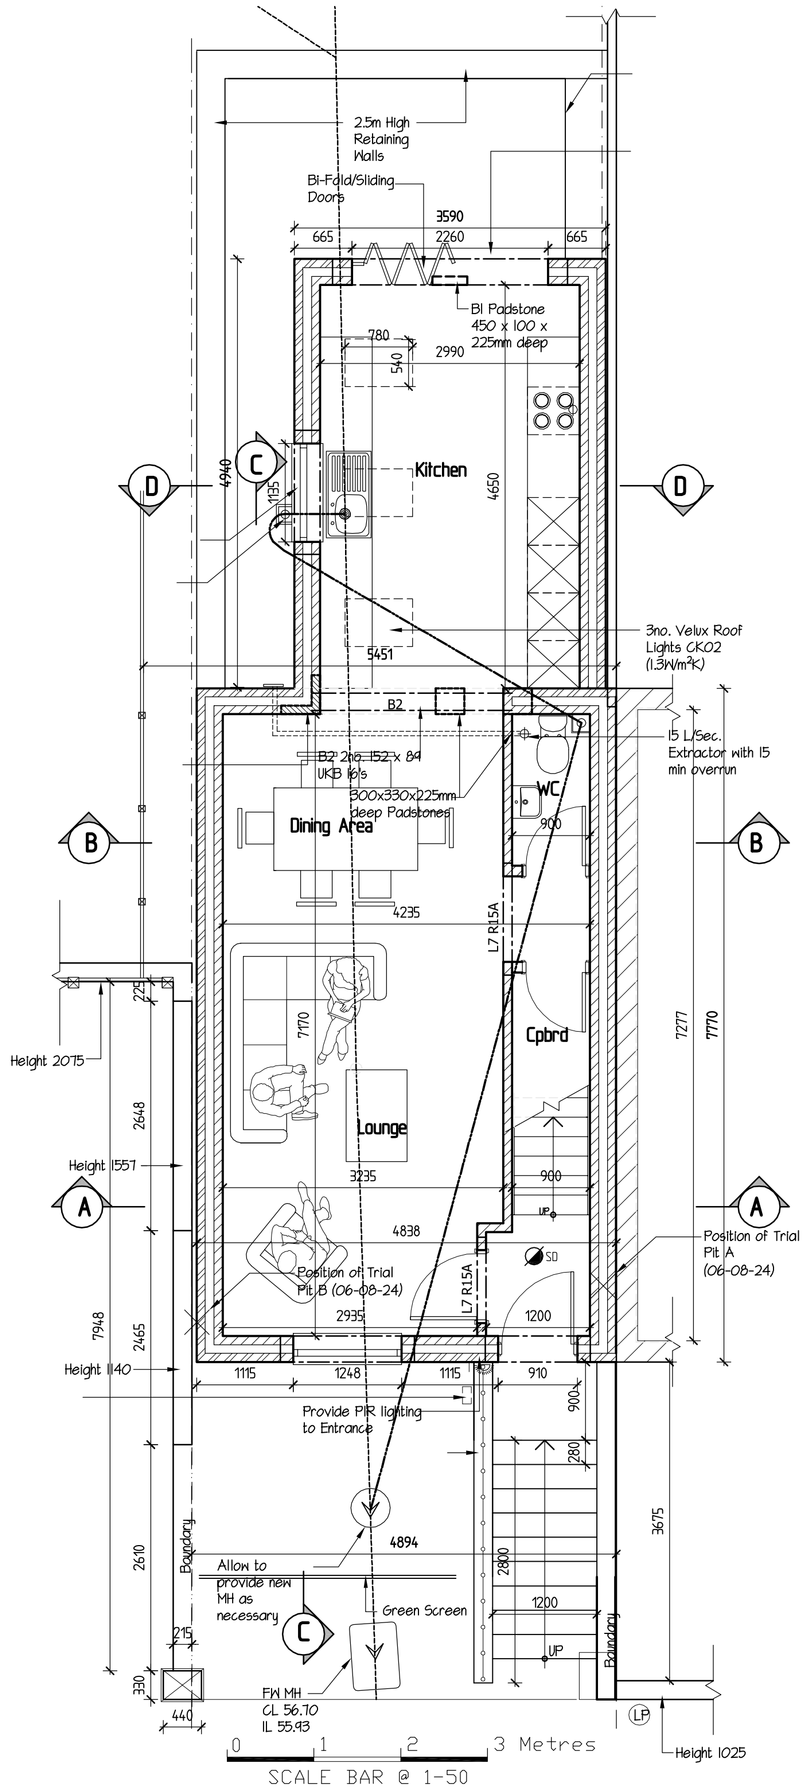

Proposed Ground Floor Plan

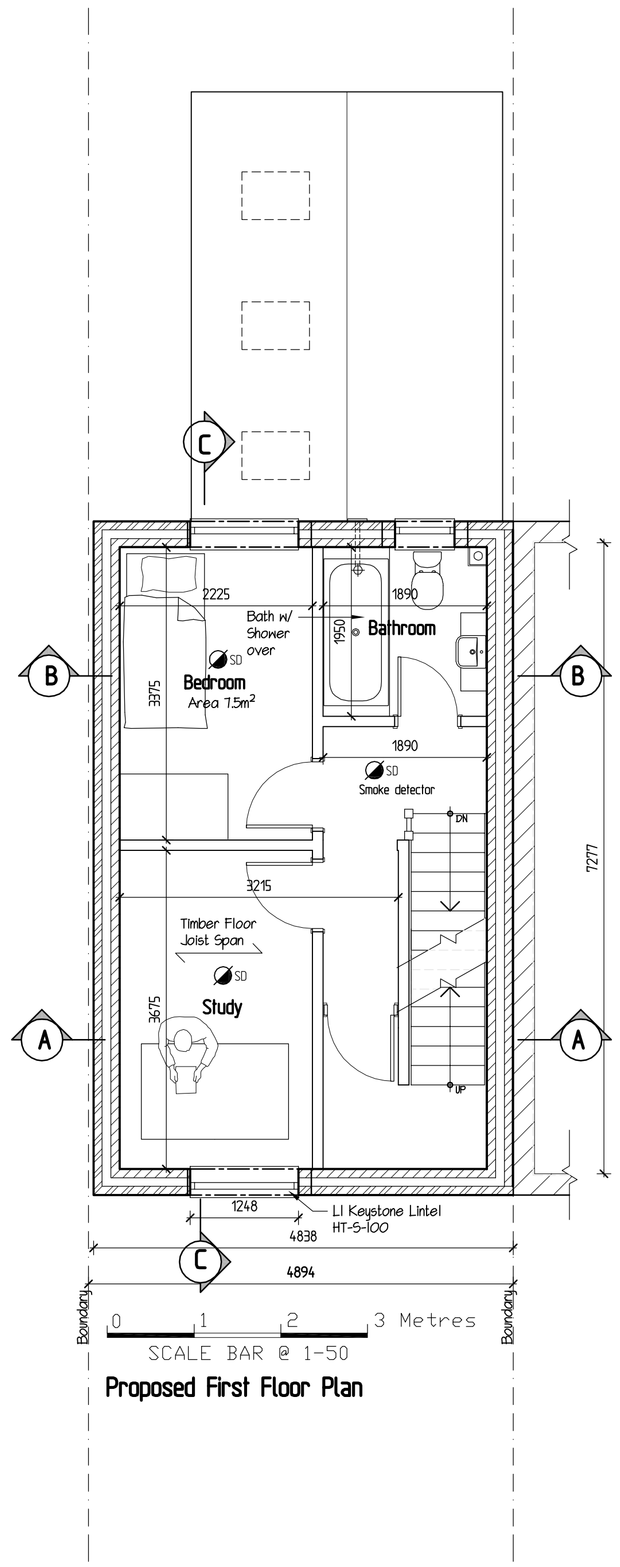

Proposed First Floor Plan

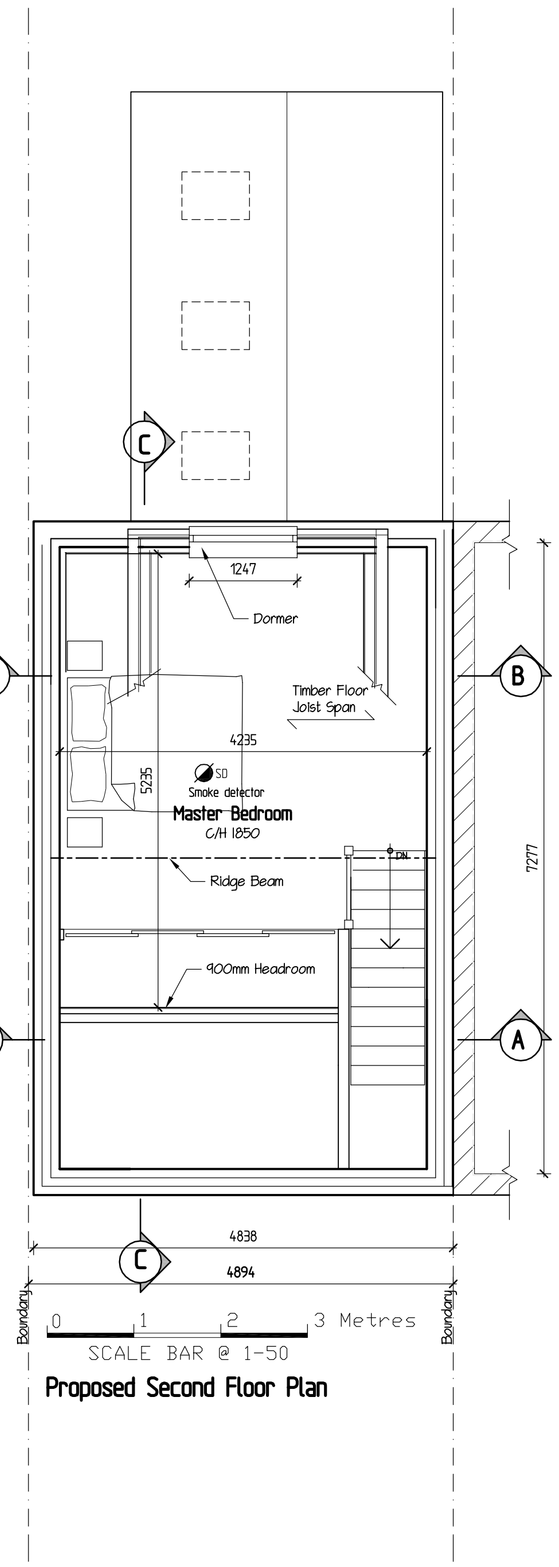

Proposed Second Floor Plan

GREG Farrell
Building & Design Consultant
Planning, Building Regulations & Structural Design

43 Wendover Way,
Tilehurst, Reading,
Berks RG30 4RU
Tel & Fax: 0118 941 6249
Mobile: 07967 009862
greg@gregfarrell.co.uk

REVISIONS

Rev.	Description	Date
A	Loft added	8-10-2024

JOB TITLE
Land adjacent 80 Mount Pleasant
Reading
Berkshire

TITLE
Proposed Plans & Elevations

SCALE	DATE	DRAWING No.
1:50 1:100	October 2024	02 A