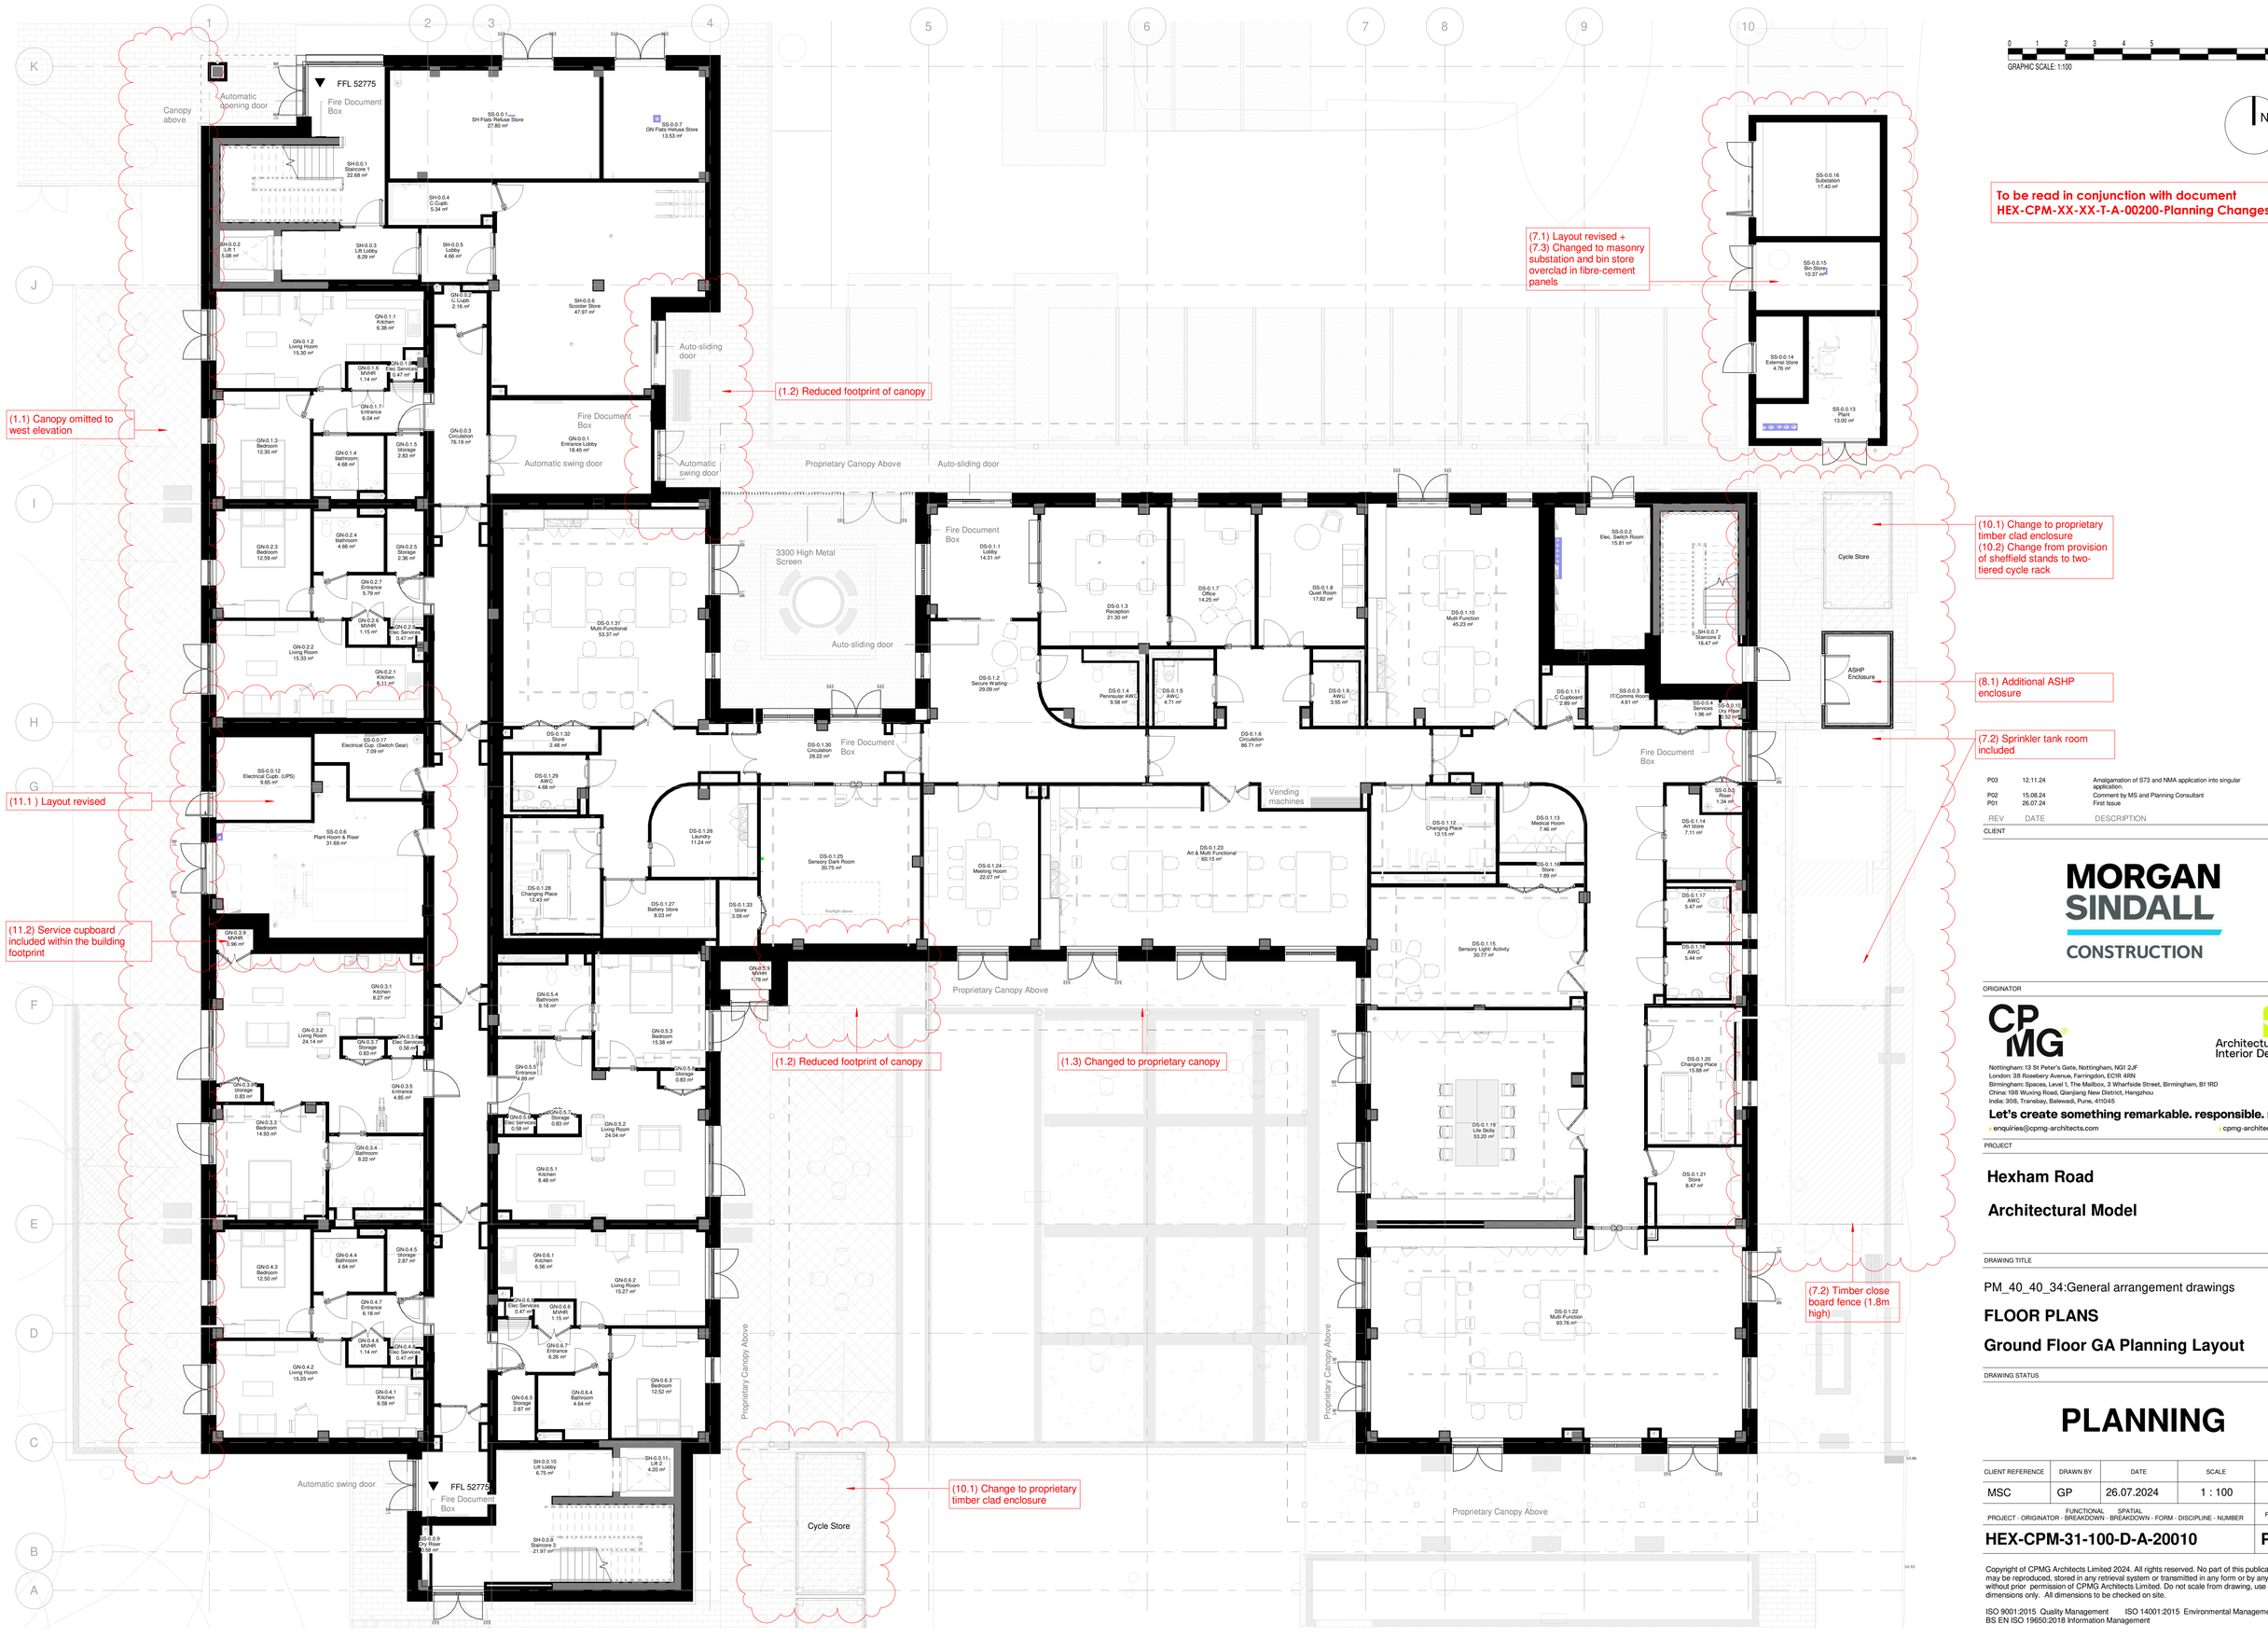


GRAPHIC SCALE: 1:100

N

To be read in conjunction with document HEX-CPM-XX-XX-T-A-00200-Planning Changes

REV	DATE	DESCRIPTION	BY
P03	12.11.24	Amalgamation of S73 and NMA application into singular application.	AS
P02	15.08.24	Comment by MS and Planning Consultant	GP
P01	26.07.24	First issue	GP

CLIENT

MORGAN SINDALL CONSTRUCTION

ORIGINATOR

CPMG
Architecture & Interior Design
Nottingham: 13 St Peter's Gate, Nottingham, NG1 2JF
London: 3/8 Rosebery Avenue, Farringdon, EC1R 4RN
Birmingham: Spaces, Level 1, The Mailbox, 3 Wharfside Street, Birmingham, B1 1RD
China: 198 Wuxing Road, Qianjiang New District, Hangzhou
India: 308, Transbay, Balewadi, Pune, 410045
Let's create something remarkable. responsible. real.
enquiries@cpmg-architects.com
cpmg-architects.com

PROJECT

Hexham Road

Architectural Model

DRAWING TITLE

PM_40_40_34:General arrangement drawings

FLOOR PLANS

Ground Floor GA Planning Layout

DRAWING STATUS

PLANNING

CLIENT REFERENCE	DRAWN BY	DATE	SCALE	MEDIA
MSC	GP	26.07.2024	1 : 100	A1

FUNCTIONAL SPATIAL
PROJECT - ORIGINATOR - BREAKDOWN - BREAKDOWN - FORM - DISCIPLINE - NUMBER

HEX-CPM-31-100-D-A-20010 | REVISION **P03**

Copyright of CPMG Architects Limited 2024. All rights reserved. No part of this publication may be reproduced, stored in any retrieval system or transmitted in any form or by any means without prior permission of CPMG Architects Limited. Do not scale from drawing, use figured dimensions only. All dimensions to be checked on site.

ISO 9001:2015 Quality Management ISO 14001:2015 Environmental Management
BS EN ISO 19650:2018 Information Management