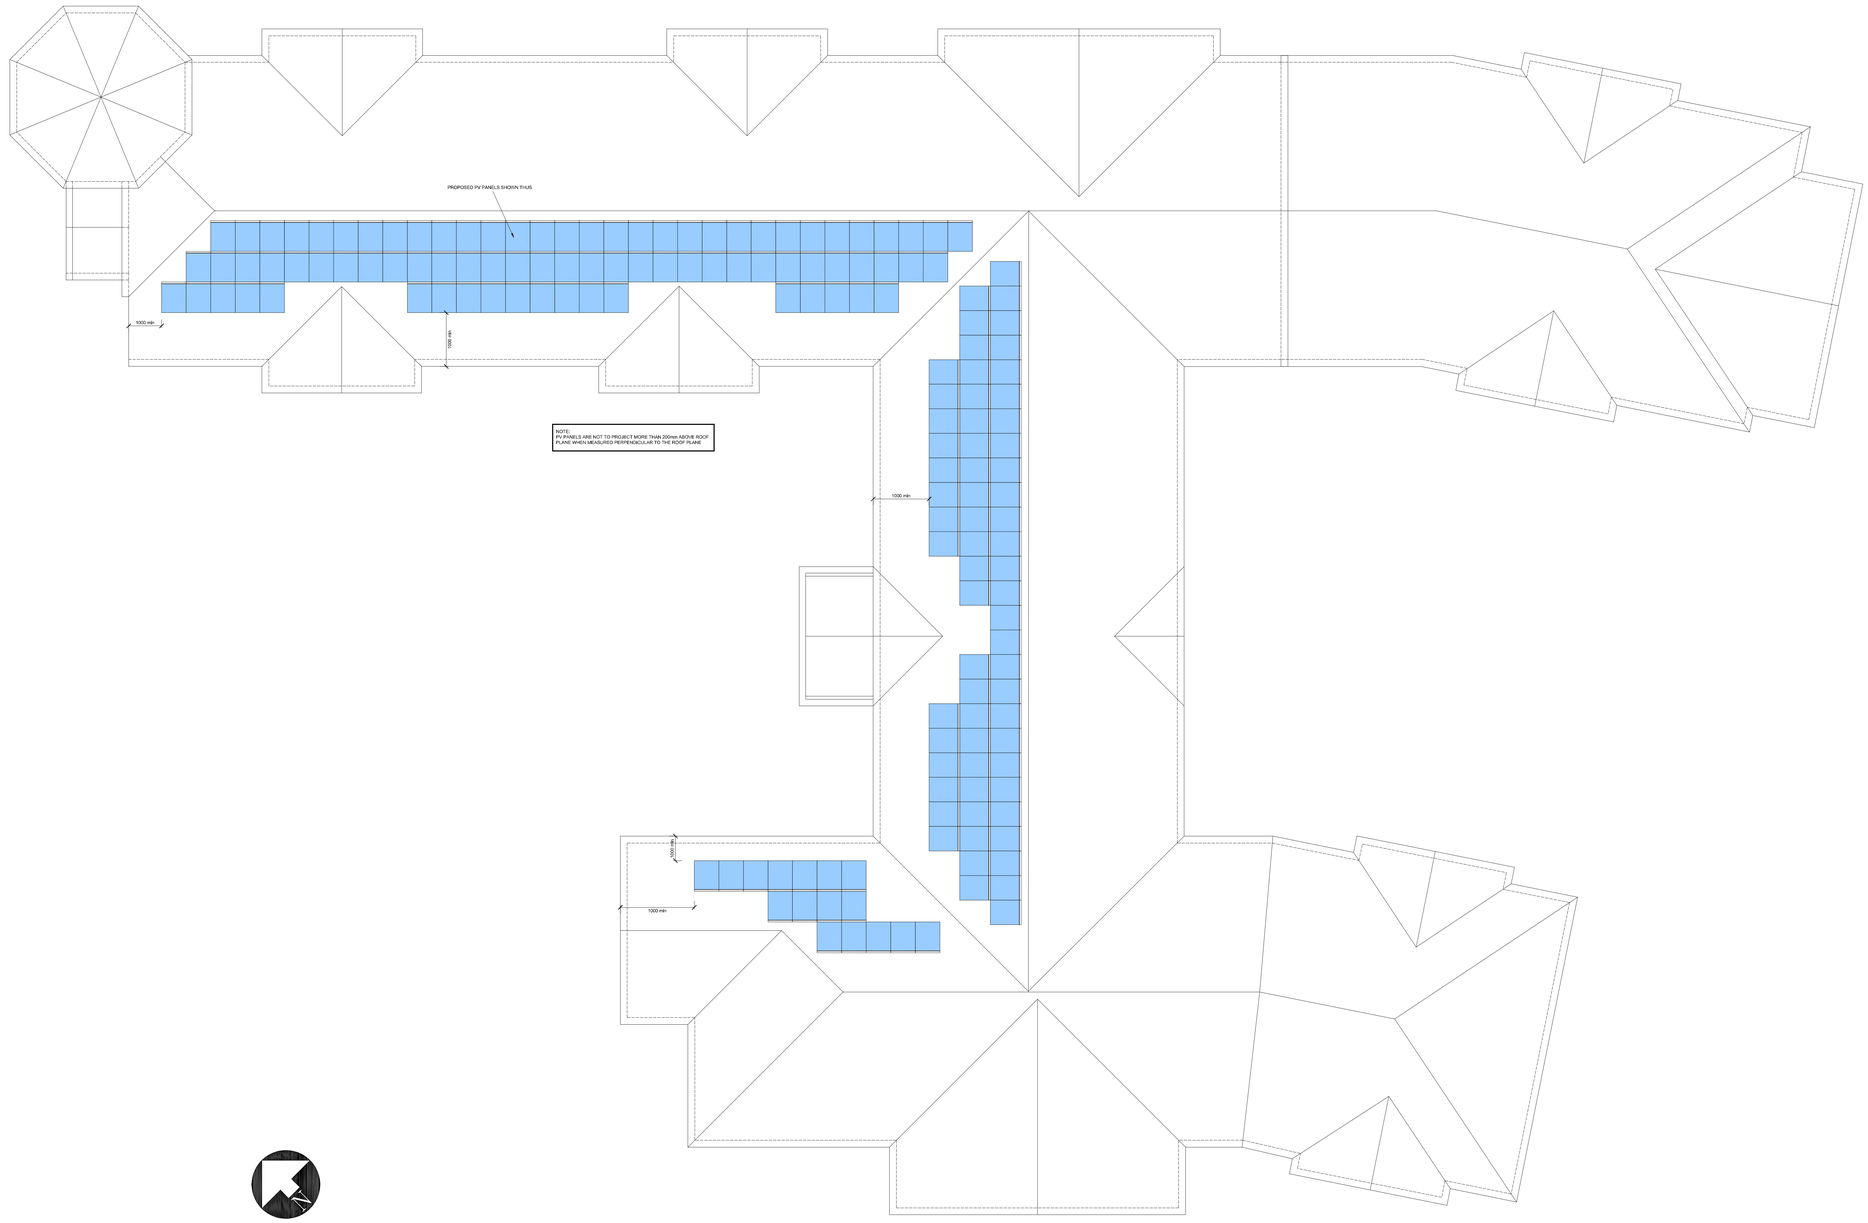

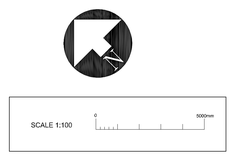

Proposed Roof Plan Scale 1:100