
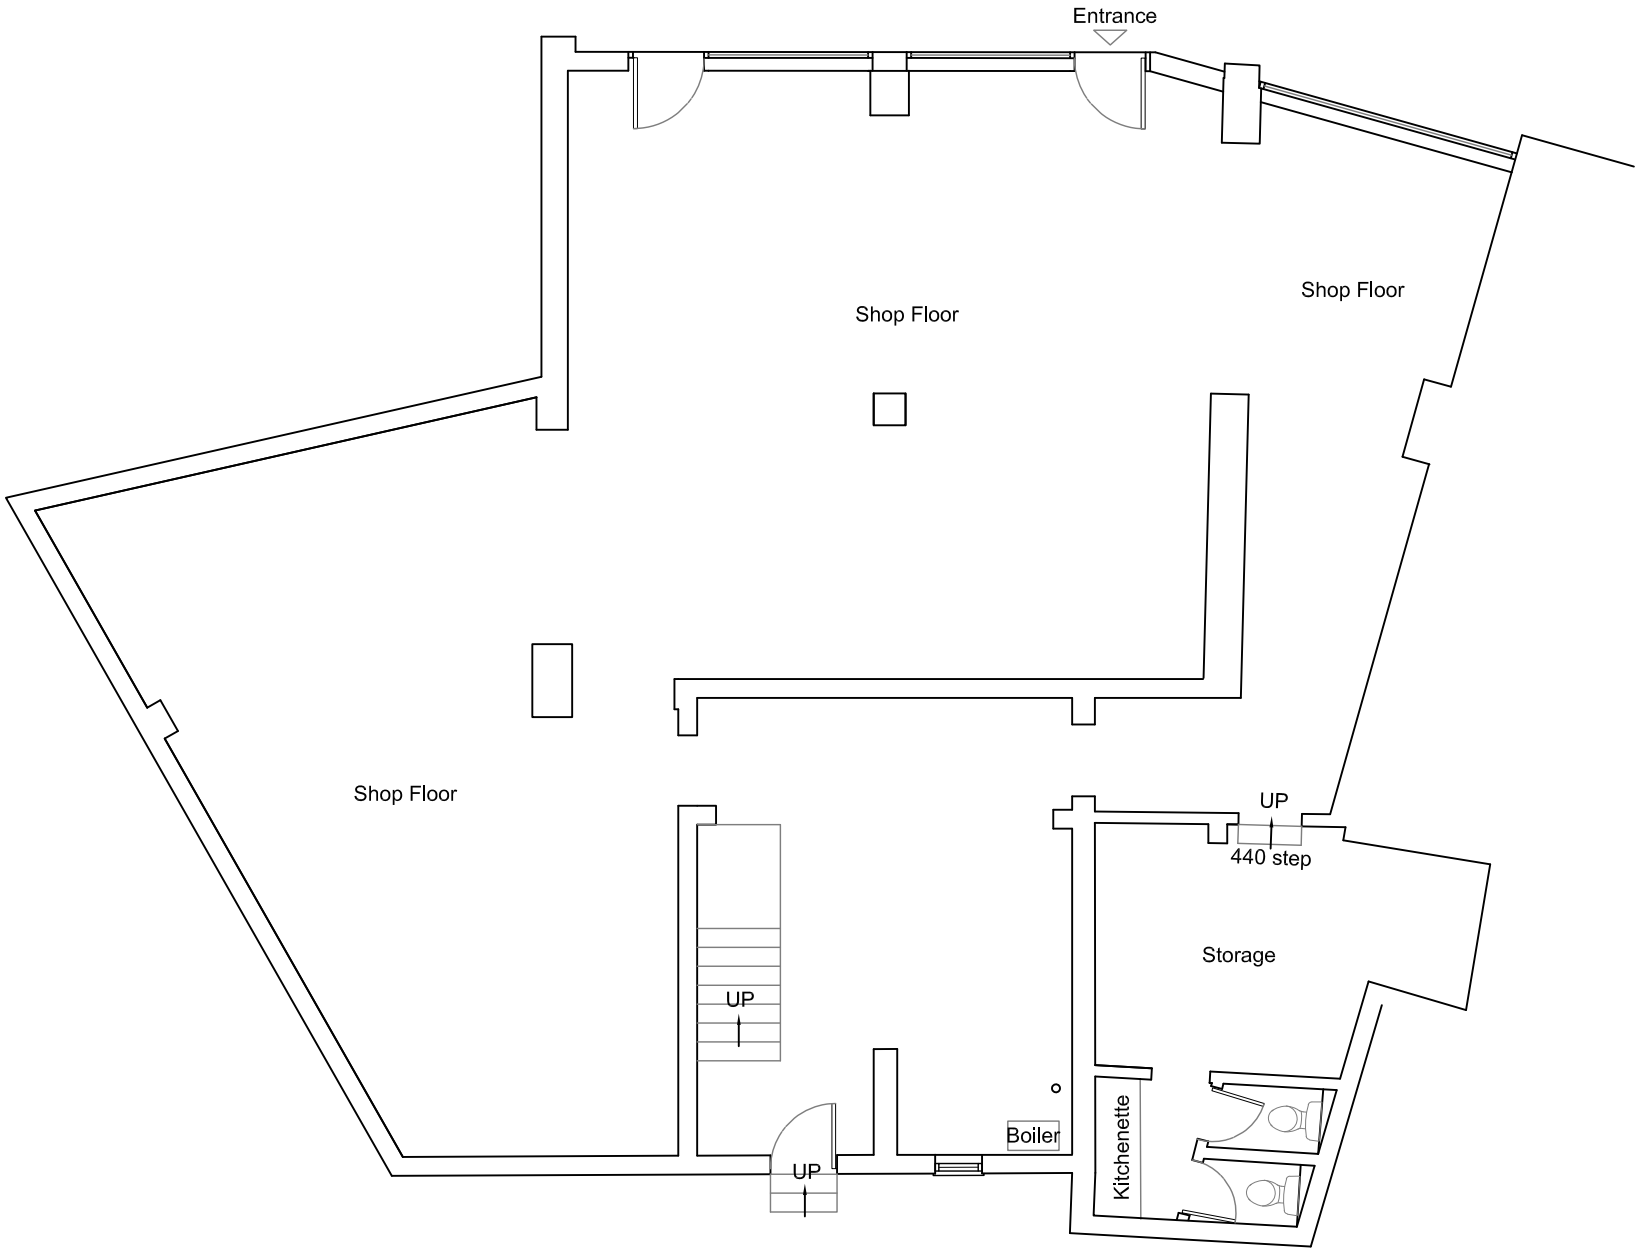


EXISTING GROUND FLOOR PLAN

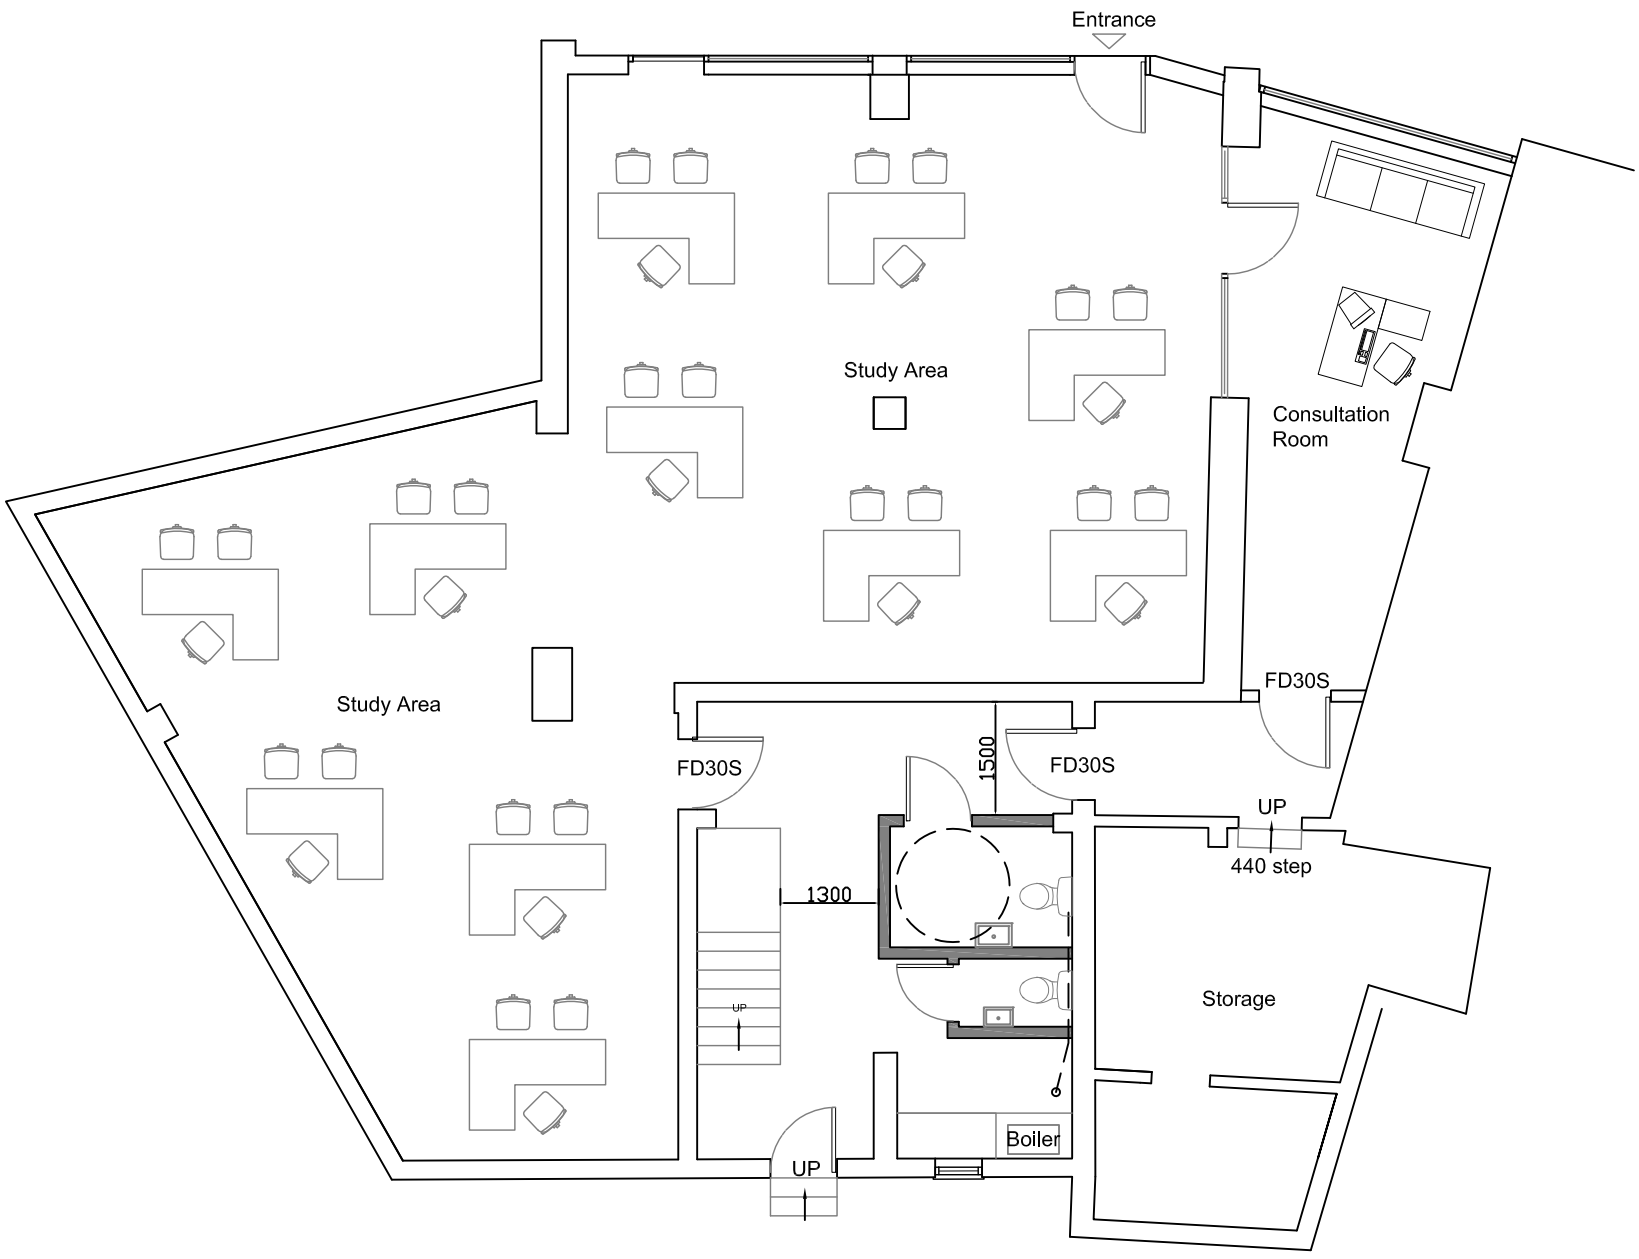

PROPOSED GROUND FLOOR PLAN

WDC
Woolhampton Design Centre
Construction Design Services

The Woolhampton Design Centre
Station Road, Woolhampton,
Reading, Berkshire RG7 5SE
Tel: 0118 9713 363

18-20 Wokingham Road, Reading, RG6 1JQ

Ground Floor Layout Plans

SCALES	DRAWN	DATE	DRAWING No.	REVISION
1:100 @A3	NJB	FEB.'25	25/06/01	